

NAN CUI HUA FU SIGNS DEEPENING DESIGN

深铁阅山境花园 标识招标设计

2020.11.25 (修改版 A)

标识 / SIGNAGE

图例 / LEGEND

- FD

防火门应常关
Fire Door Keep Closed
- 消防栓
Fire Hose Reel
- 公共部分
Public Area
- 停车场部分
Parking Lot Area
- 警示标识
Warning Signs
- 需要照明（天花）
Lighting Required
- 需要电源（墙面及天花）
Power Required
- 电梯
Elevator
- 公共走道
Pedestrian Area
- 住宅区域/商业区域
Residence Area/Business Area
- 招标范围
Tender Scope
- EX-07



AMG SIGNS (GUANGZHOU) CO., LTD
Add:No.50 Zhongshanqi Road,Room 1101-1103

NOTES
All dimensions are in millimeter except otherwise noted.
All measurements should be verified on site.
For exact Qty to be confirmed before fabrication.
The design has been produced by and is the sale & exclusive property of Albert AMG who reserve all rights of reproduction and construction in any form whatsoever and to whom this design must be returned forth with upon demand.The receipt by you of this design shall be evidence of your acceptance of these conditions.

注明
除特别注明外，图内尺寸均以毫米计算。
图内所示尺寸，必须在指定现场位置复核。
图内标识安装位置只供参考。
该设计图是由广州亚半高品牌管理有限公司设计制作。广州亚半高品牌管理有限公司拥有对该设计图的版权及在任何情况下回收该设计图的权利。接收该设计图将被视为已经接受同该设计图相关的条款声明。

REVISION/修改日程

REV 目录	DESCRIPTION 修改内容	DATE 日期

CLIENT/客户

深圳地铁置业

PROJECT/项目

深铁·阅山境

DESIGNED BY 设计	唐雪莹
DRAWN BY 制图	伍志江
CHECKED BY 审核	刘承昕
APPROVED BY 批核	黄明强

DATE/日期


2020-11-25

DRAWING NO./图号

2

DESCRIPTION/页面描述

户外标识点位

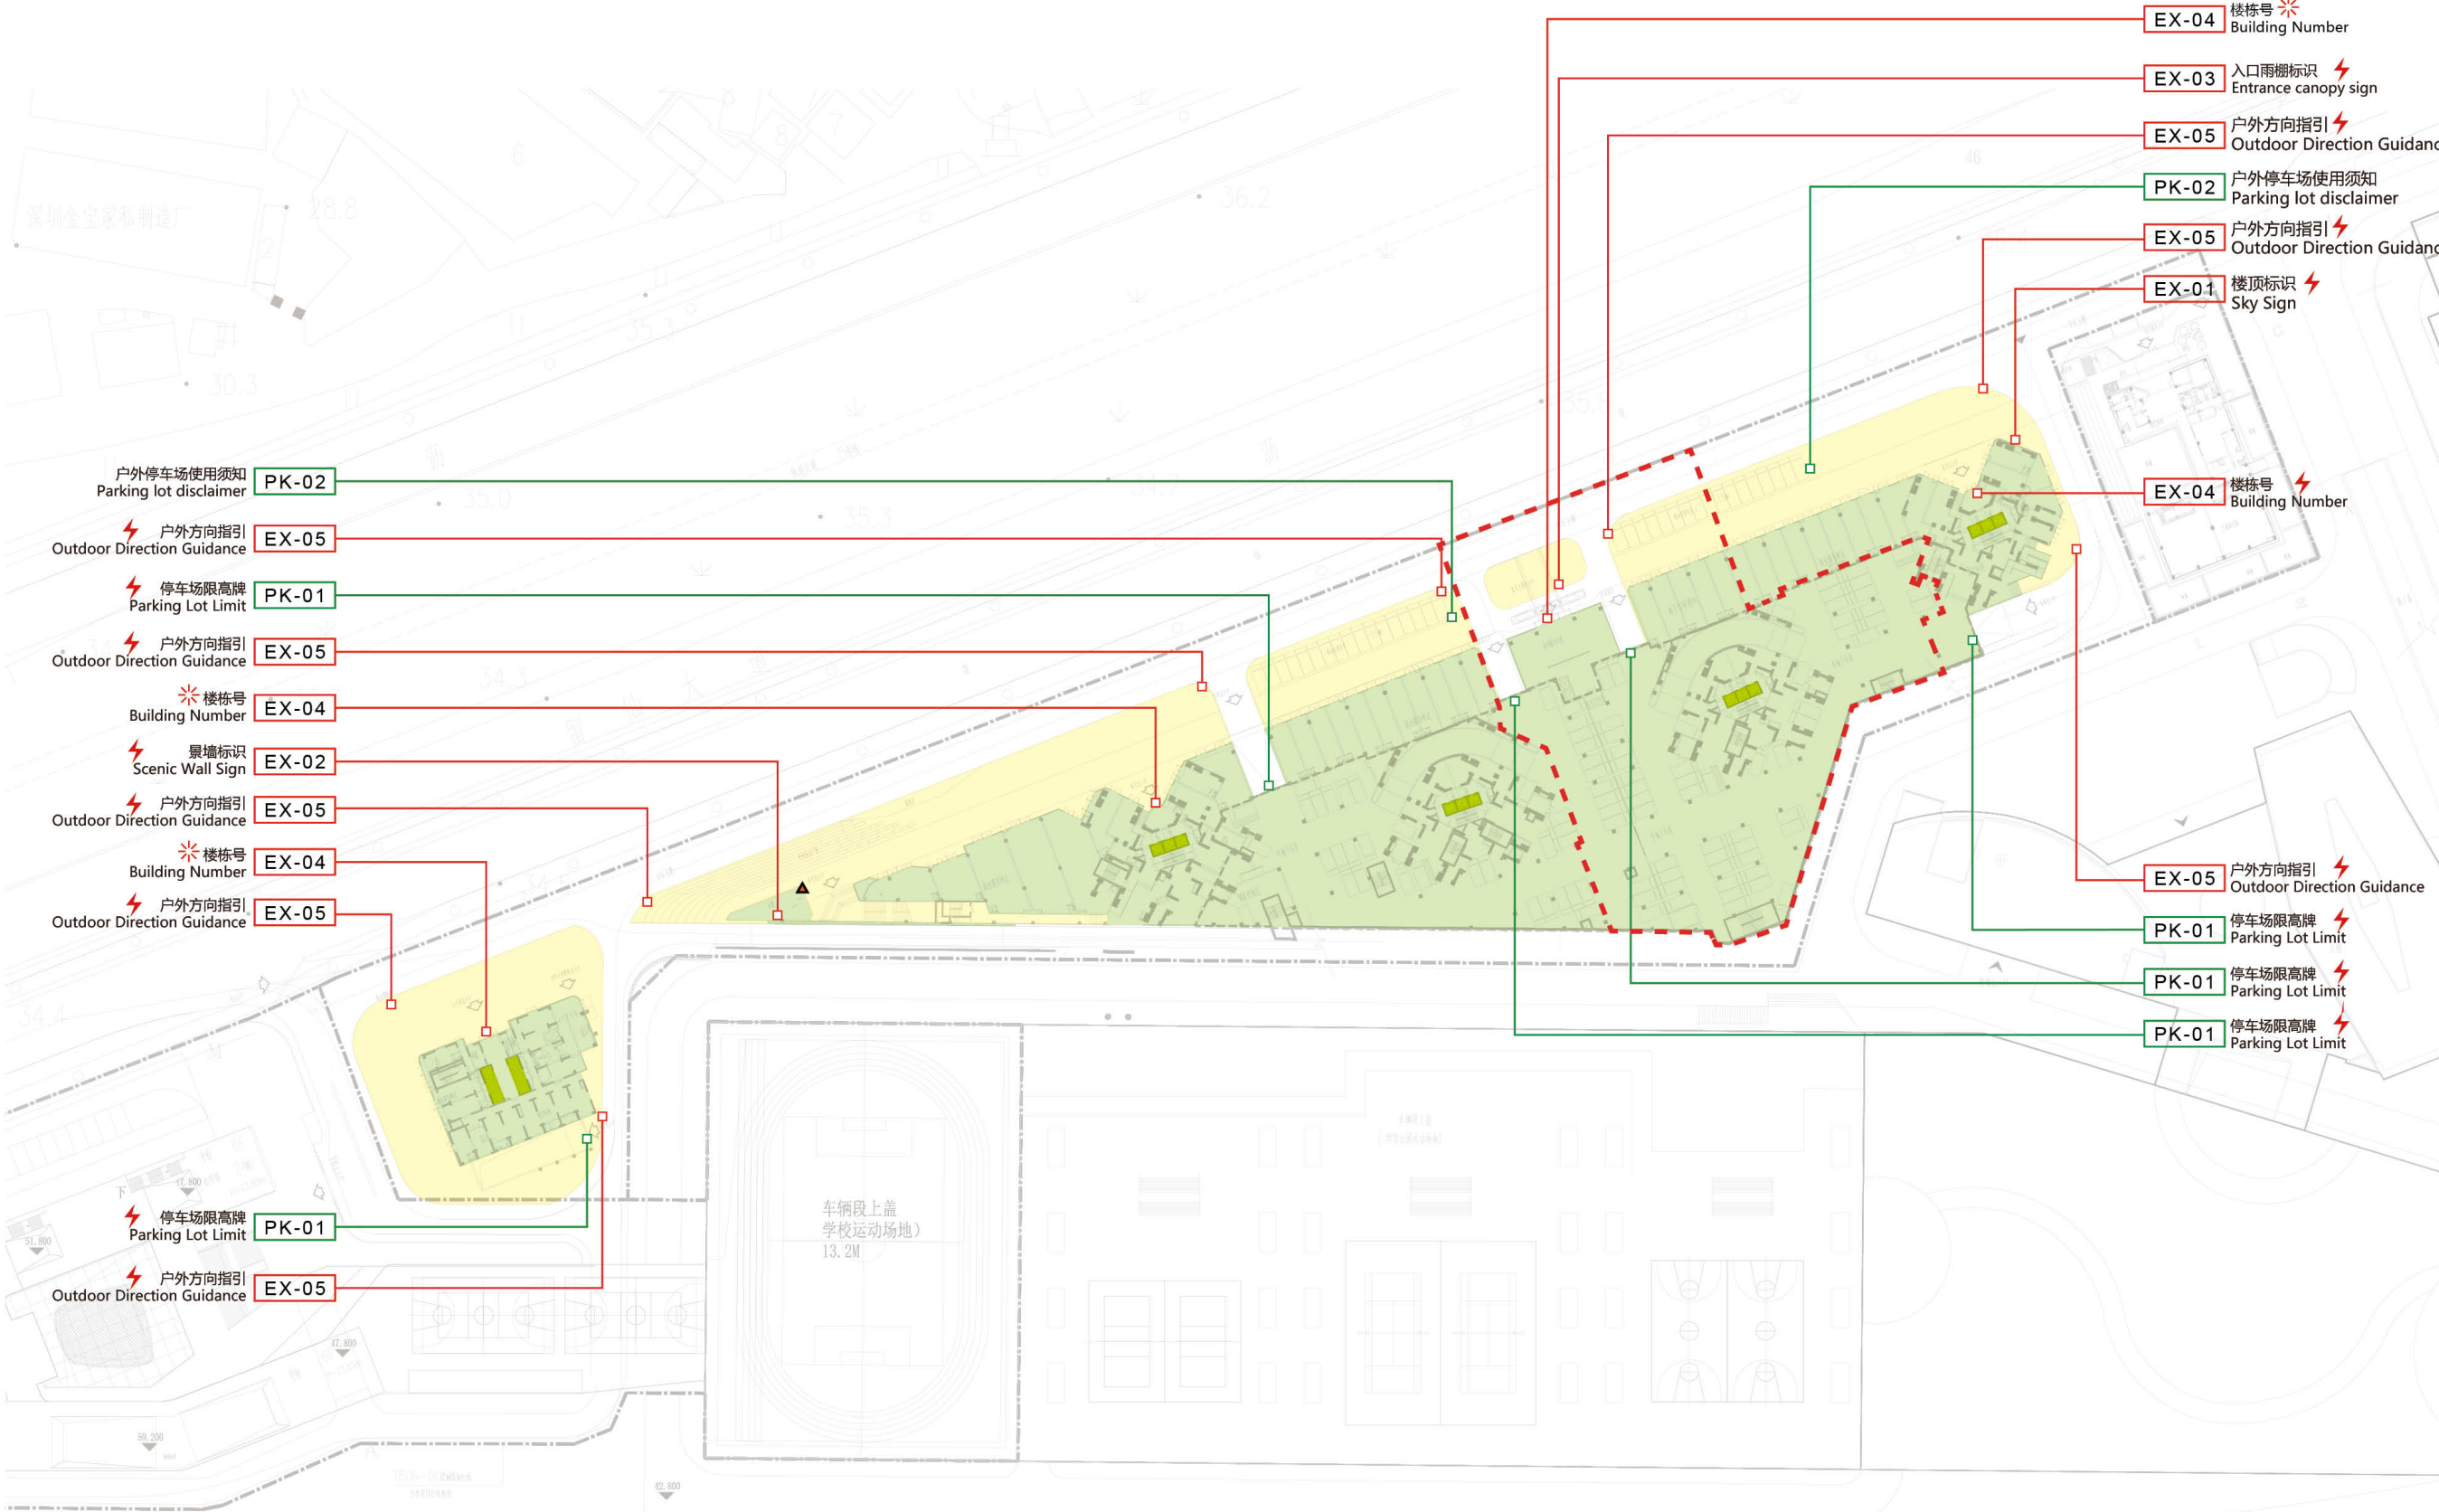

图例 / LEGEND

- 电梯厅
Elevator Hall
- A区
A Area
- B区
B Area
- C区
C Area
- D区
D Area
- 住宅/商业入口
Residence/business En
- 停车场出入口
Parking Entrance And Exits
- 车行流线
Vehicle Route
- 车辆主要汇聚区
Vehicle Agglomeration Area
- 招标范围
Tender Scope

AMG SIGNS (GUANGZHOU) CO., LTD
Add:No.50 Zhongshanqi Road,Room 1101-1103

NOTES
All dimensions are in millimeter except otherwise noted.
All measurements should be verified on site.
For exact location to be confirmed later.
For exact Qty to be confirmed before fabrication.
The design has been produced by and is the sale & exclusive property of Albert AMG who reserve all rights of reproduction and construction in any form whatsoever and to whom this design must be returned forth with upon demand.The receipt by you of this design shall be evidence of your acceptance of these conditions.

注明
除特别注明外，图内尺寸均以毫米计算。
图内所示尺寸，必须在指定现场位置复核。
图内标识安装位置只供参考。
该设计图是由广州亚半高品牌管理有限公司设计制作。广州亚半高品牌管理有限公司拥有对该设计图的版权及在任何情况下回收该设计图的权利。接收该设计图将被视为已经接受同该设计图相关的条款声明。

REVISION/修改日程

REV 目录	DESCRIPTION 修改内容	DATE 日期

CLIENT/客户
深圳地铁置业

PROJECT/项目
深铁·阅山境

DESIGNED BY 设计	唐雪莹
DRAWN BY 制图	伍志江
CHECKED BY 审核	刘承昕
APPROVED BY 批核	黄明强

DATE/日期

2020-11-25

DRAWING NO./图号
3

DESCRIPTION/页面描述
一层流线分析



标识 / SIGNAGE

图例 / LEGEND

- FD

防火门应常关
Fire Door Keep Closed
- 消防栓
Fire Hose Reel
- 公共部分
Public Area
- 停车场部分
Parking Lot Area
- 需要照明 (天花)
Lighting Required
- 需要电源 (墙面及天花)
Power Required

- 电梯厅
Elevator Hall
- A区
A Area
- B区
B Area
- C区
C Area
- D区
D Area
- 招标范围
Tender Scope



AMG SIGNS (GUANGZHOU) CO., LTD
Add:No.50 Zhongshanqi Road,Room 1101-1103

NOTES
All dimensions are in millimeter except otherwise noted.
All measurements should be verified on site.
For exact location to be confirmed later.
For exact Qty to be confirmed before fabrication.
The design has been produced by and is the sale & exclusive property of Albert AMG who reserve all rights of reproduction and construction in any form whatsoever and to whom this design must be returned forth with upon demand.The receipt by you of this design shall be evidence of your acceptance of these conditions.

注明
除特别注明外，图内尺寸均以毫米计算。
图内所示尺寸，必须在指定现场位置复核。
图内标识安装位置只供参考。
该设计图是由广州亚半高品牌管理有限公司设计制作。广州亚半高品牌管理有限公司拥有对该设计图的版权及在任何情况下回收该设计图的权利。接收该设计图将被视为已经接受同该设计图相关的的条款声明。

REVISION/修改日程

REV 目录	DESCRIPTION 修改内容	DATE 日期

CLIENT/客户

深圳地铁置业

PROJECT/项目

深铁·阅山境

DESIGNED BY 设计	唐雪莹
DRAWN BY 制图	伍志江
CHECKED BY 审核	刘承昕
APPROVED BY 批核	黄明强

DATE/日期


2020-11-25

DRAWING NO./图号

4

DESCRIPTION/页面描述

一层点位

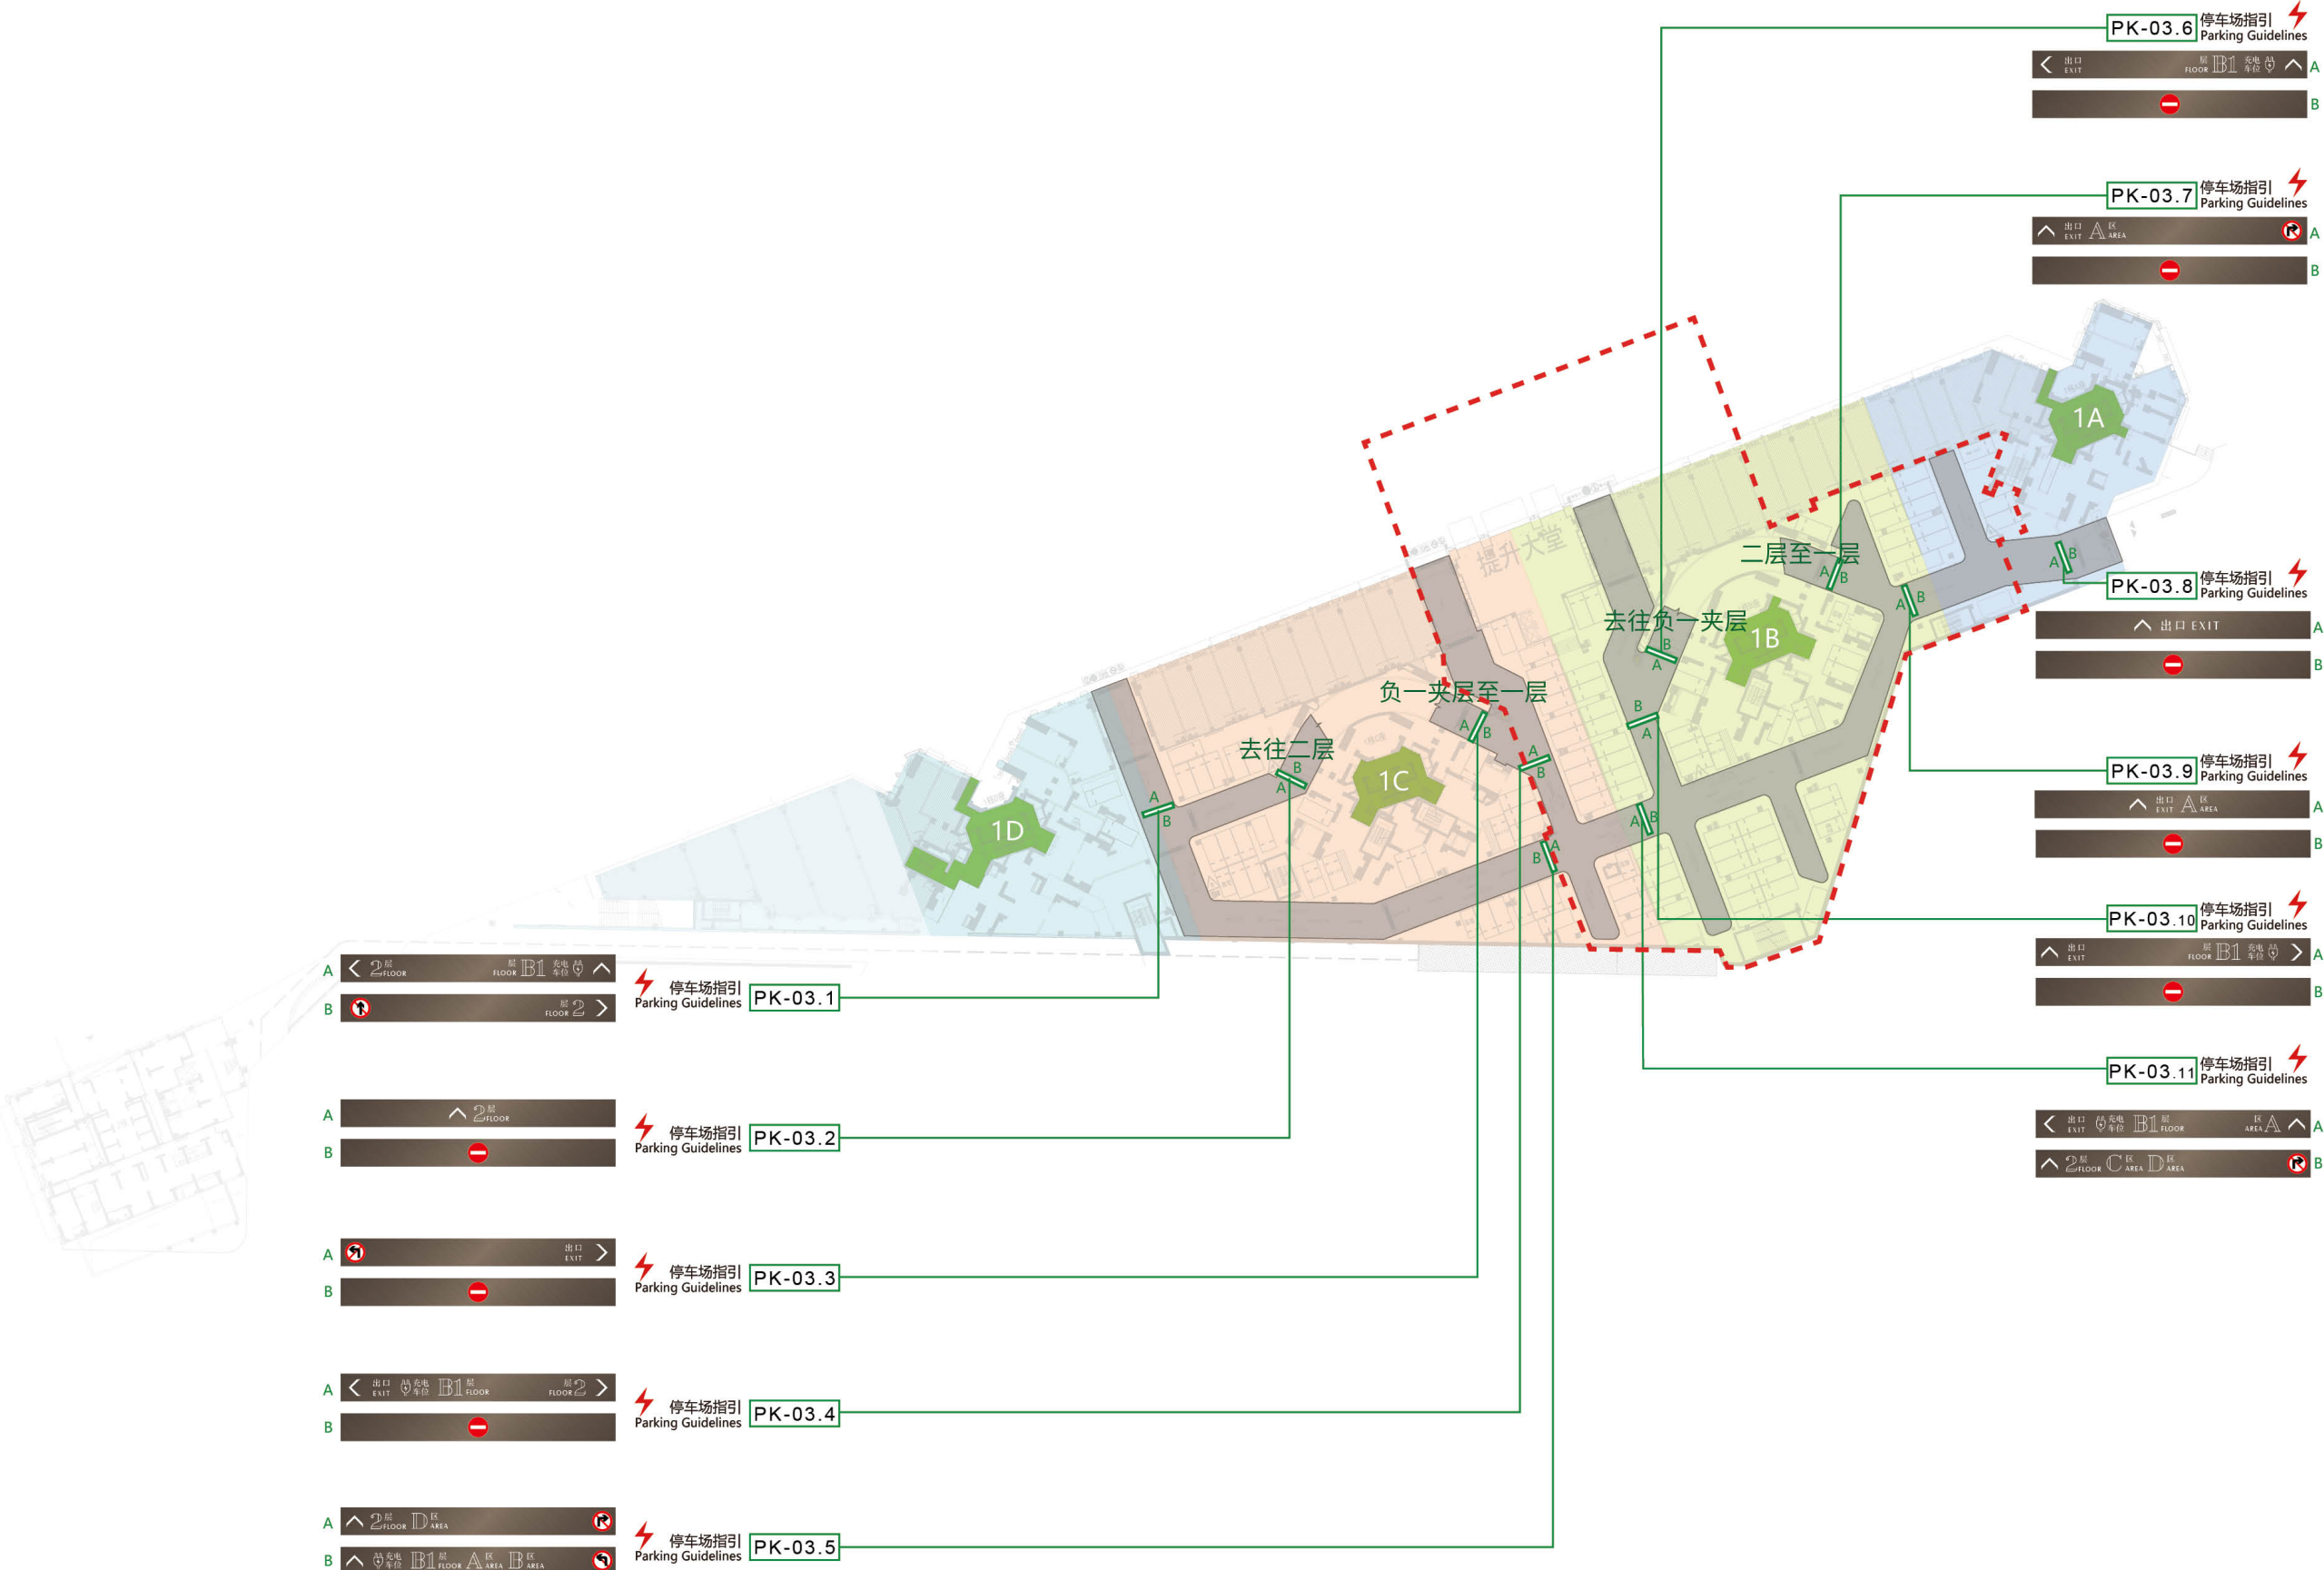

标识 / SIGNAGE

图例 / LEGEND

- FD

防火门应常关
Fire Door Keep Closed
- 消防栓
Fire Hose Reel
- 公共部分
Public Area
- 停车场部分
Parking Lot Area
- 柱位标识
Column Signs

PK-06
- 柱位标识
Column Signs

PK-06A
- 需要照明 (天花)
Lighting Required
- 需要电源 (墙面及天花)
Power Required

电梯厅
Elevator Hall


A区
A Area

B区
B Area

C区
C Area

D区
D Area

招标范围
Tender Scope

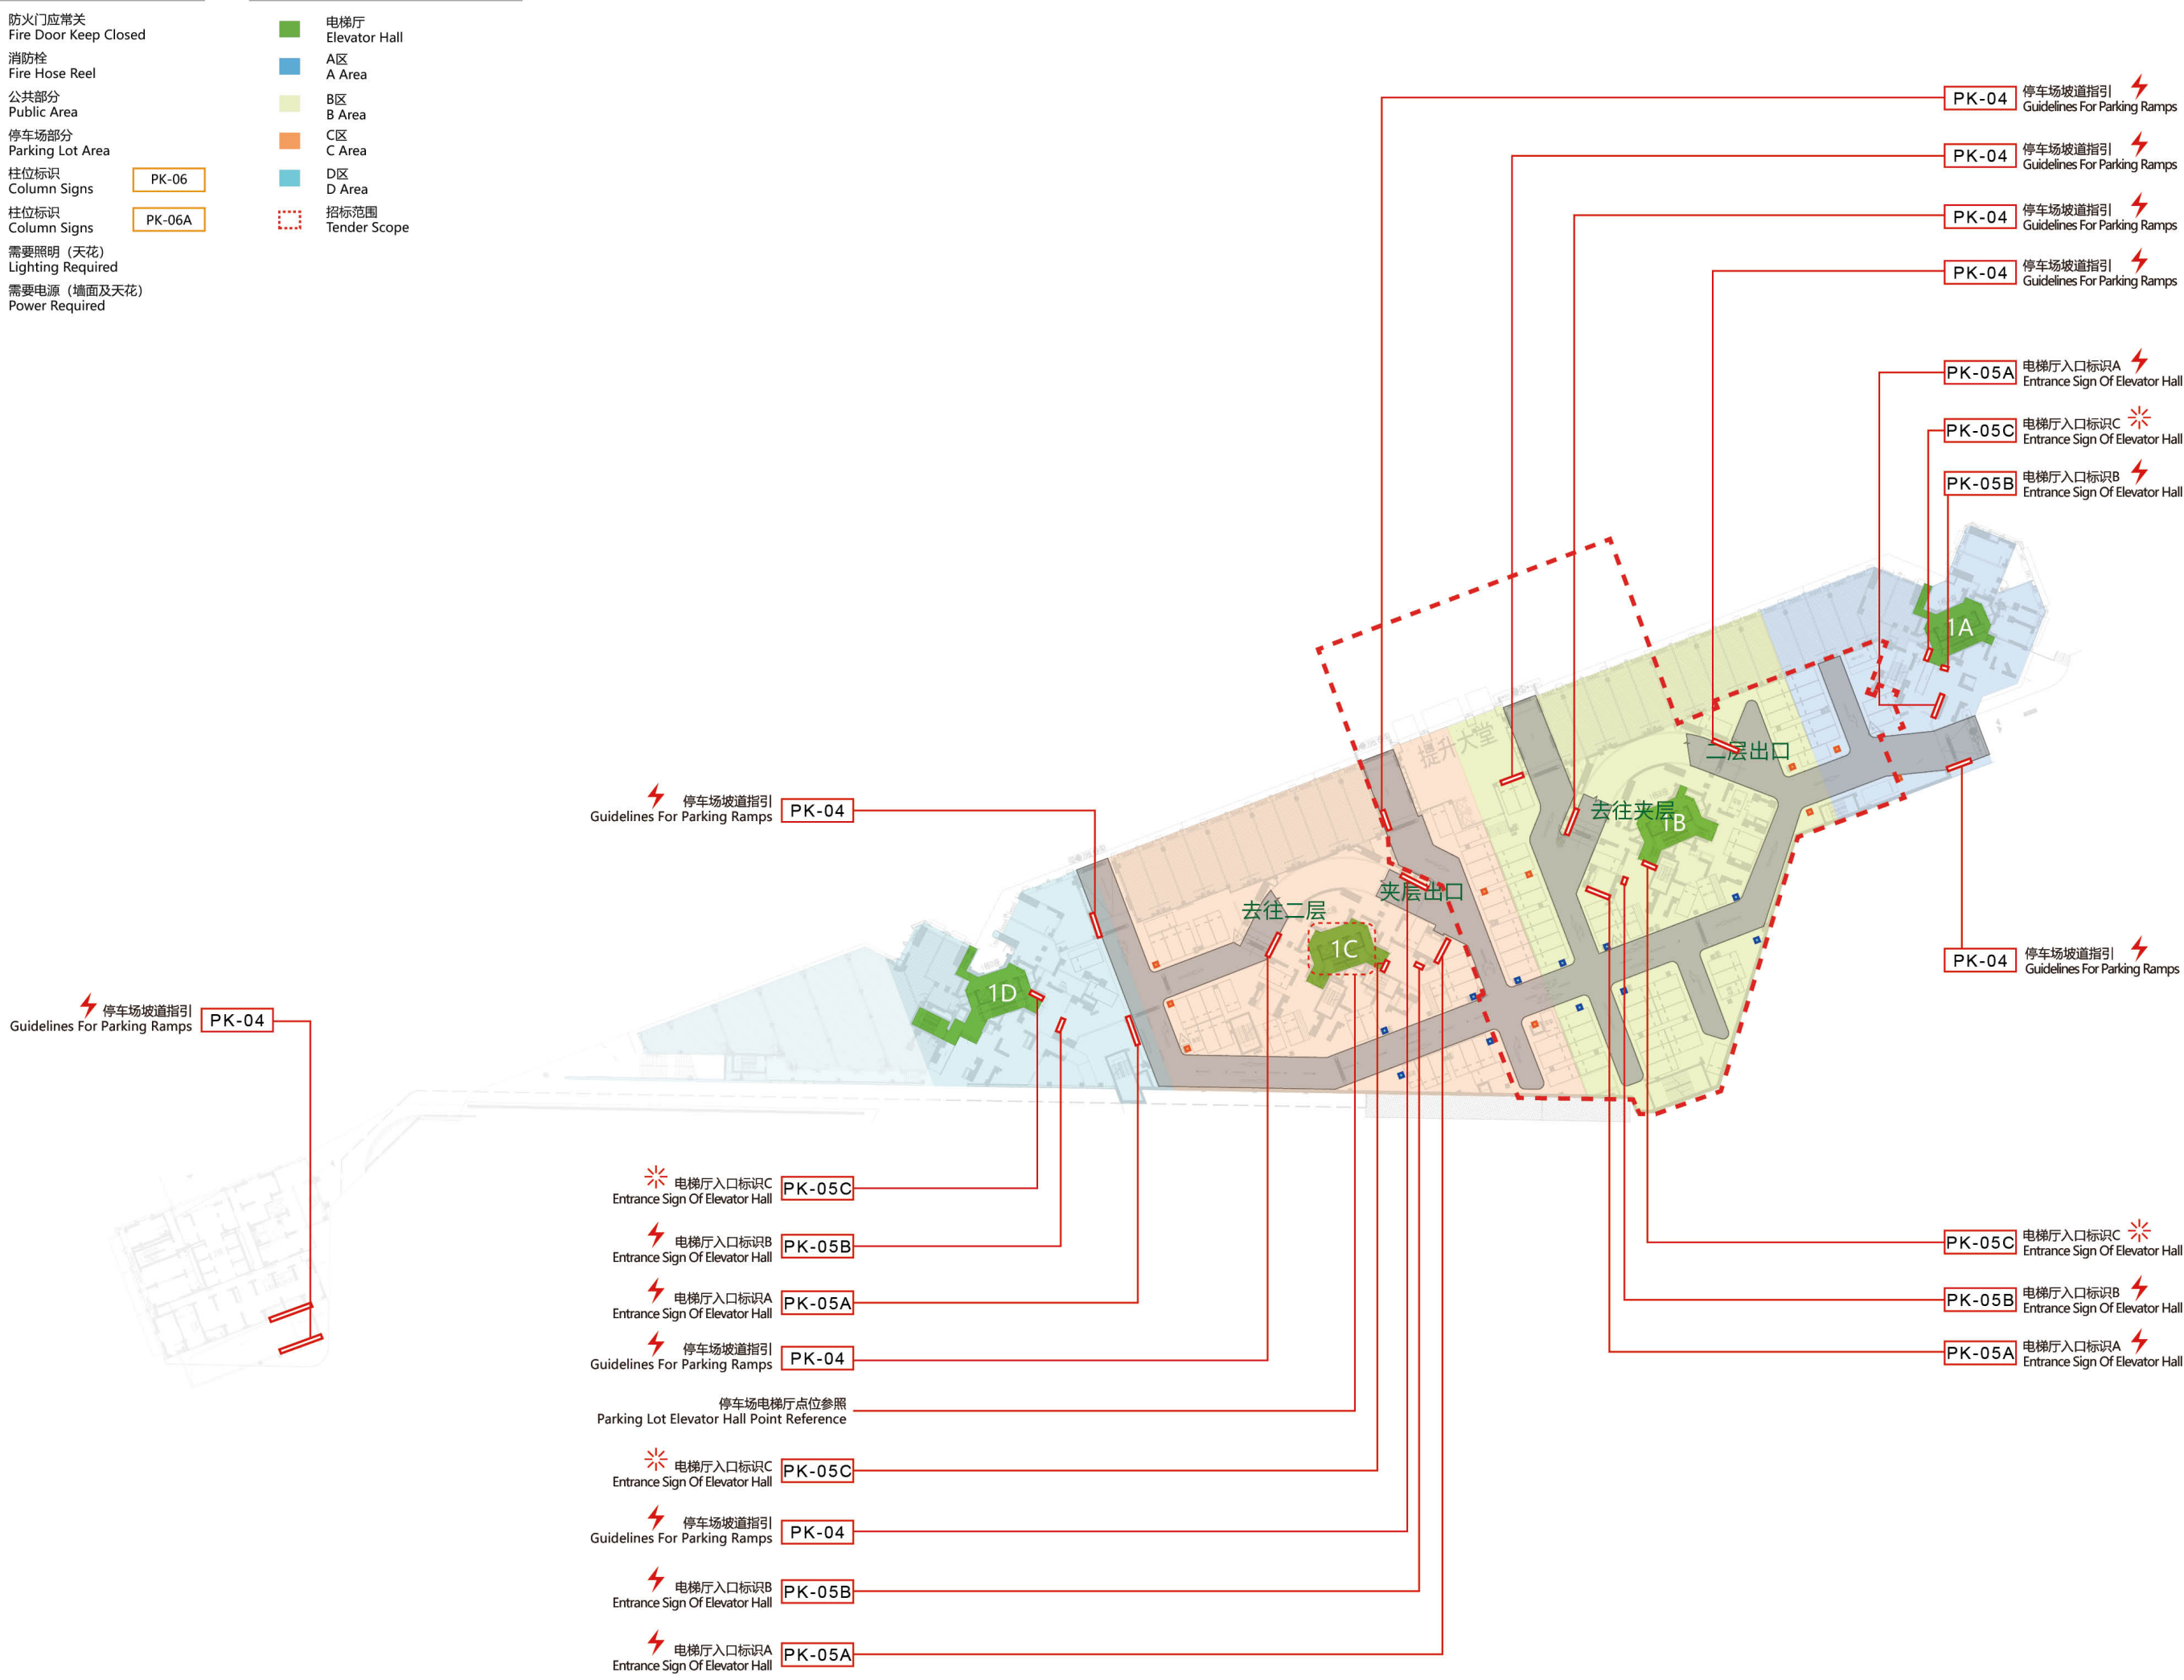

AMG SIGNS (GUANGZHOU) CO., LTD
Add:No.50 Zhongshanqi Road,Room 1101-1103

NOTES
All dimensions are in millimeter except otherwise noted.
All measurements should be verified on site.
For exact Qty to be confirmed before fabrication.
The design has been produced by and is the sale & exclusive property of Albert AMG who reserve all rights of reproduction and construction in any form whatsoever and to whom this design must be returned forth with upon demand.The receipt by you of this design shall be evidence of your acceptance of these conditions.

注明
除特别注明外，圈内尺寸均以毫米计算。
圈内所示尺寸，必须在指定现场位置复核。
圈内标识安装位置只供参考。
该设计图是由广州亚半高品牌管理有限公司设计制作。广州亚半高品牌管理有限公司拥有对该设计图的版权及在任何情况下回收该设计图的权利。接收该设计图将被视为已经接受同该设计图相关的条款声明。

REVISION/修改日程

REV 目录	DESCRIPTION 修改内容	DATE 日期

CLIENT/客户

深圳地铁置业

PROJECT/项目

深铁·阅山境

DESIGNED BY 设计	唐雪莹
DRAWN BY 制图	伍志江
CHECKED BY 审核	刘承昕
APPROVED BY 批核	黄明强

DATE/日期

2020-11-25

DRAWING NO./图号

5

DESCRIPTION/页面描述

一层点位

标识 / SIGNAGE

- 消防疏散图

Fire Escape Plan

BOH-01
- 消防楼梯标识

Stair Indication Sign

BOH-02
- 防火门应常关

Fire Door Keep Closed

BOH-03
- 设备房

Warning Signs

BOH-04
- 消防栓

Fire Hose Reel
- 电梯别类

Elevator classification

IN-06

图例 / LEGEND

- 电梯厅

Elevator Hall
- 招标范围

Tender Scope



AMG SIGNS (GUANGZHOU) CO., LTD
Add:No.50 Zhongshanqi Road,Room 1101-1103

NOTES
All dimensions are in millimeter except otherwise noted.
All measurements should be verified on site.
For exact location to be confirmed later.
For exact Qty to be confirmed before fabrication.
The design has been produced by and is the sale & exclusive property of Albert AMG who reserve all rights of reproduction and construction in any form whatsoever and to whom this design must be returned forth with upon demand.The receipt by you of this design shall be evidence of your acceptance of these conditions.

注明
除特别注明外，图内尺寸均以毫米计算。
图内所示尺寸，必须在指定现场位置复核。
图内标识安装位置只供参考。
该设计图是由广州亚半高品牌管理有限公司设计制作。广州亚半高品牌管理有限公司拥有对该设计图的版权及在任何情况下回收该设计图的权利。接收该设计图将被视为已经接受同该设计图相关的条款声明。

REVISION/修改日程

REV 目录	DESCRIPTION 修改内容	DATE 日期

CLIENT/客户
深圳地铁置业

PROJECT/项目
深铁·阅山境

DESIGNED BY 设计	唐雪莹
DRAWN BY 制图	伍志江
CHECKED BY 审核	刘承昕
APPROVED BY 批核	黄明强

DATE/日期
2020-11-25
DRAWING NO./图号
6

DESCRIPTION/页面描述
一层 - 后勤点位



图例 / LEGEND

- 电梯厅
Elevator Hall
- A区
A Area
- B区
B Area
- C区
C Area
- D区
D Area
- 住宅/商业入口
Residence/business En
- 停车场出入口
Parking Entrance And Exits
- 车行流线
Vehicle Route
- 车辆主要汇聚区
Vehicle Agglomeration Area

NOTES
All dimensions are in millimeter except otherwise noted.
All measurements should be verified on site.
For exact location to be confirmed later.
For exact Qty to be confirmed before fabrication.
The design has been produced by and is the sale & exclusive property of Albert AMG who reserve all rights of reproduction and construction in any form whatsoever and to whom this design must be returned forth with upon demand.The receipt by you of this design shall be evidence of your acceptance of these conditions.

注明
除特别注明外，图内尺寸均以毫米计算。
图内所示尺寸，必须在指定现场位置复核。
图内标识安装位置只供参考。
该设计图是由广州亚半高品牌管理有限公司设计制作。广州亚半高品牌管理有限公司拥有对该设计图的版权及在任何情况下回收该设计图的权利。接收该设计图将被视为已经接受同该设计图相关的的条款声明。

REVISION/修改日程

REV 目录	DESCRIPTION 修改内容	DATE 日期

CLIENT/客户
深圳地铁置业

PROJECT/项目
深铁·阅山境

DESIGNED BY 设计	唐雪莹
DRAWN BY 制图	伍志江
CHECKED BY 审核	刘承昕
APPROVED BY 批核	黄明强


DATE/日期

2020-11-25

DRAWING NO./图号


7

DESCRIPTION/页面描述
夹层流线分析

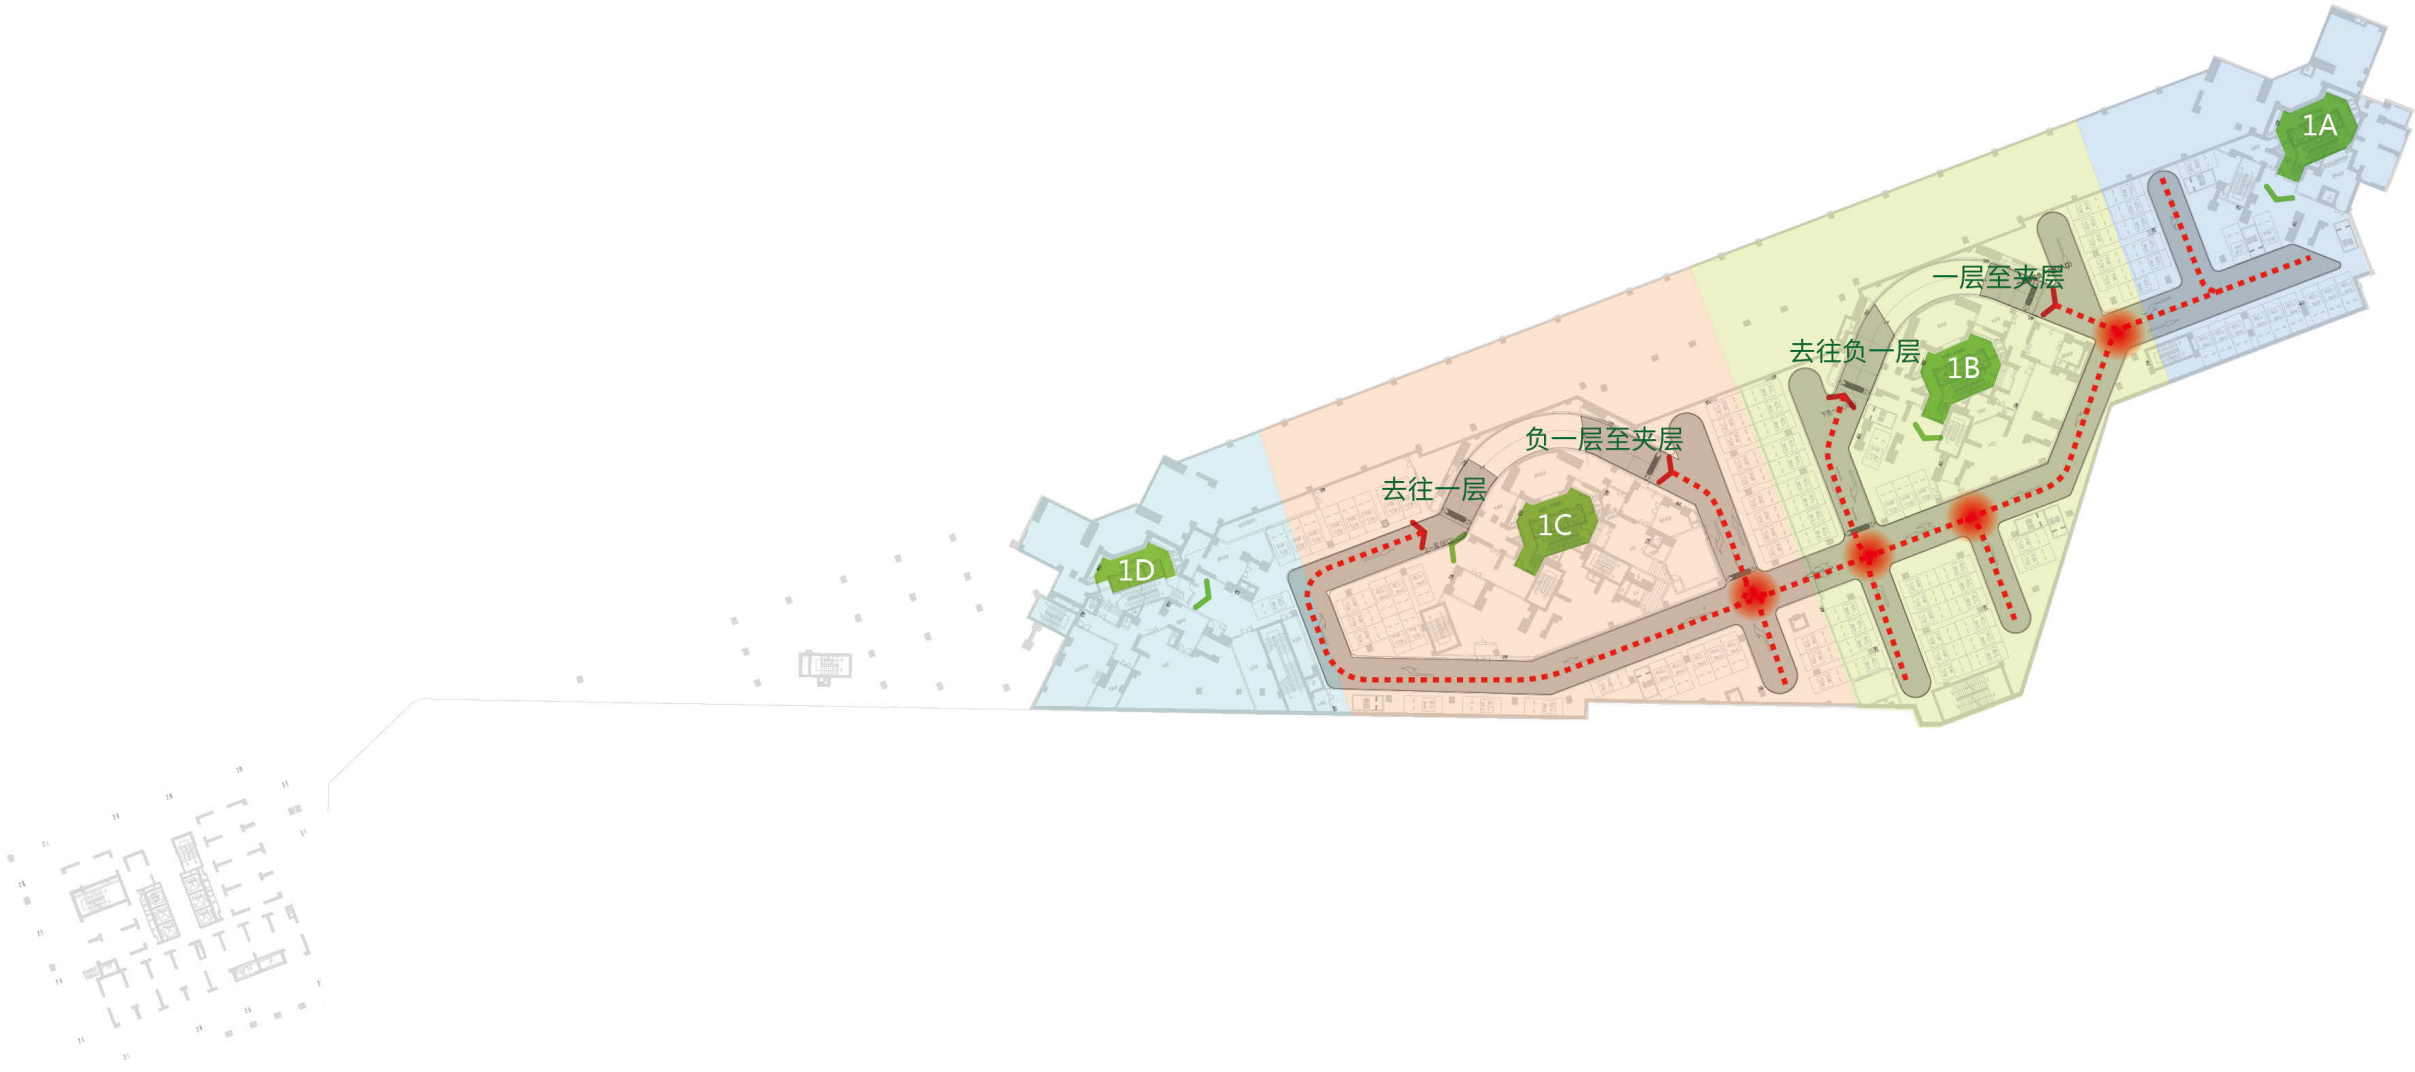

-  防火门应常关
Fire Door Keep Closed
-  消防栓
Fire Hose Reel
-  公共部分
Public Area
-  停车场部分
Parking Lot Area
-  需要照明 (天花)
Lighting Required
-  需要电源 (墙面及天花)
Power Required

-  电梯厅
Elevator Hall
-  A区
A Area
-  B区
B Area
-  C区
C Area
-  D区
D Area

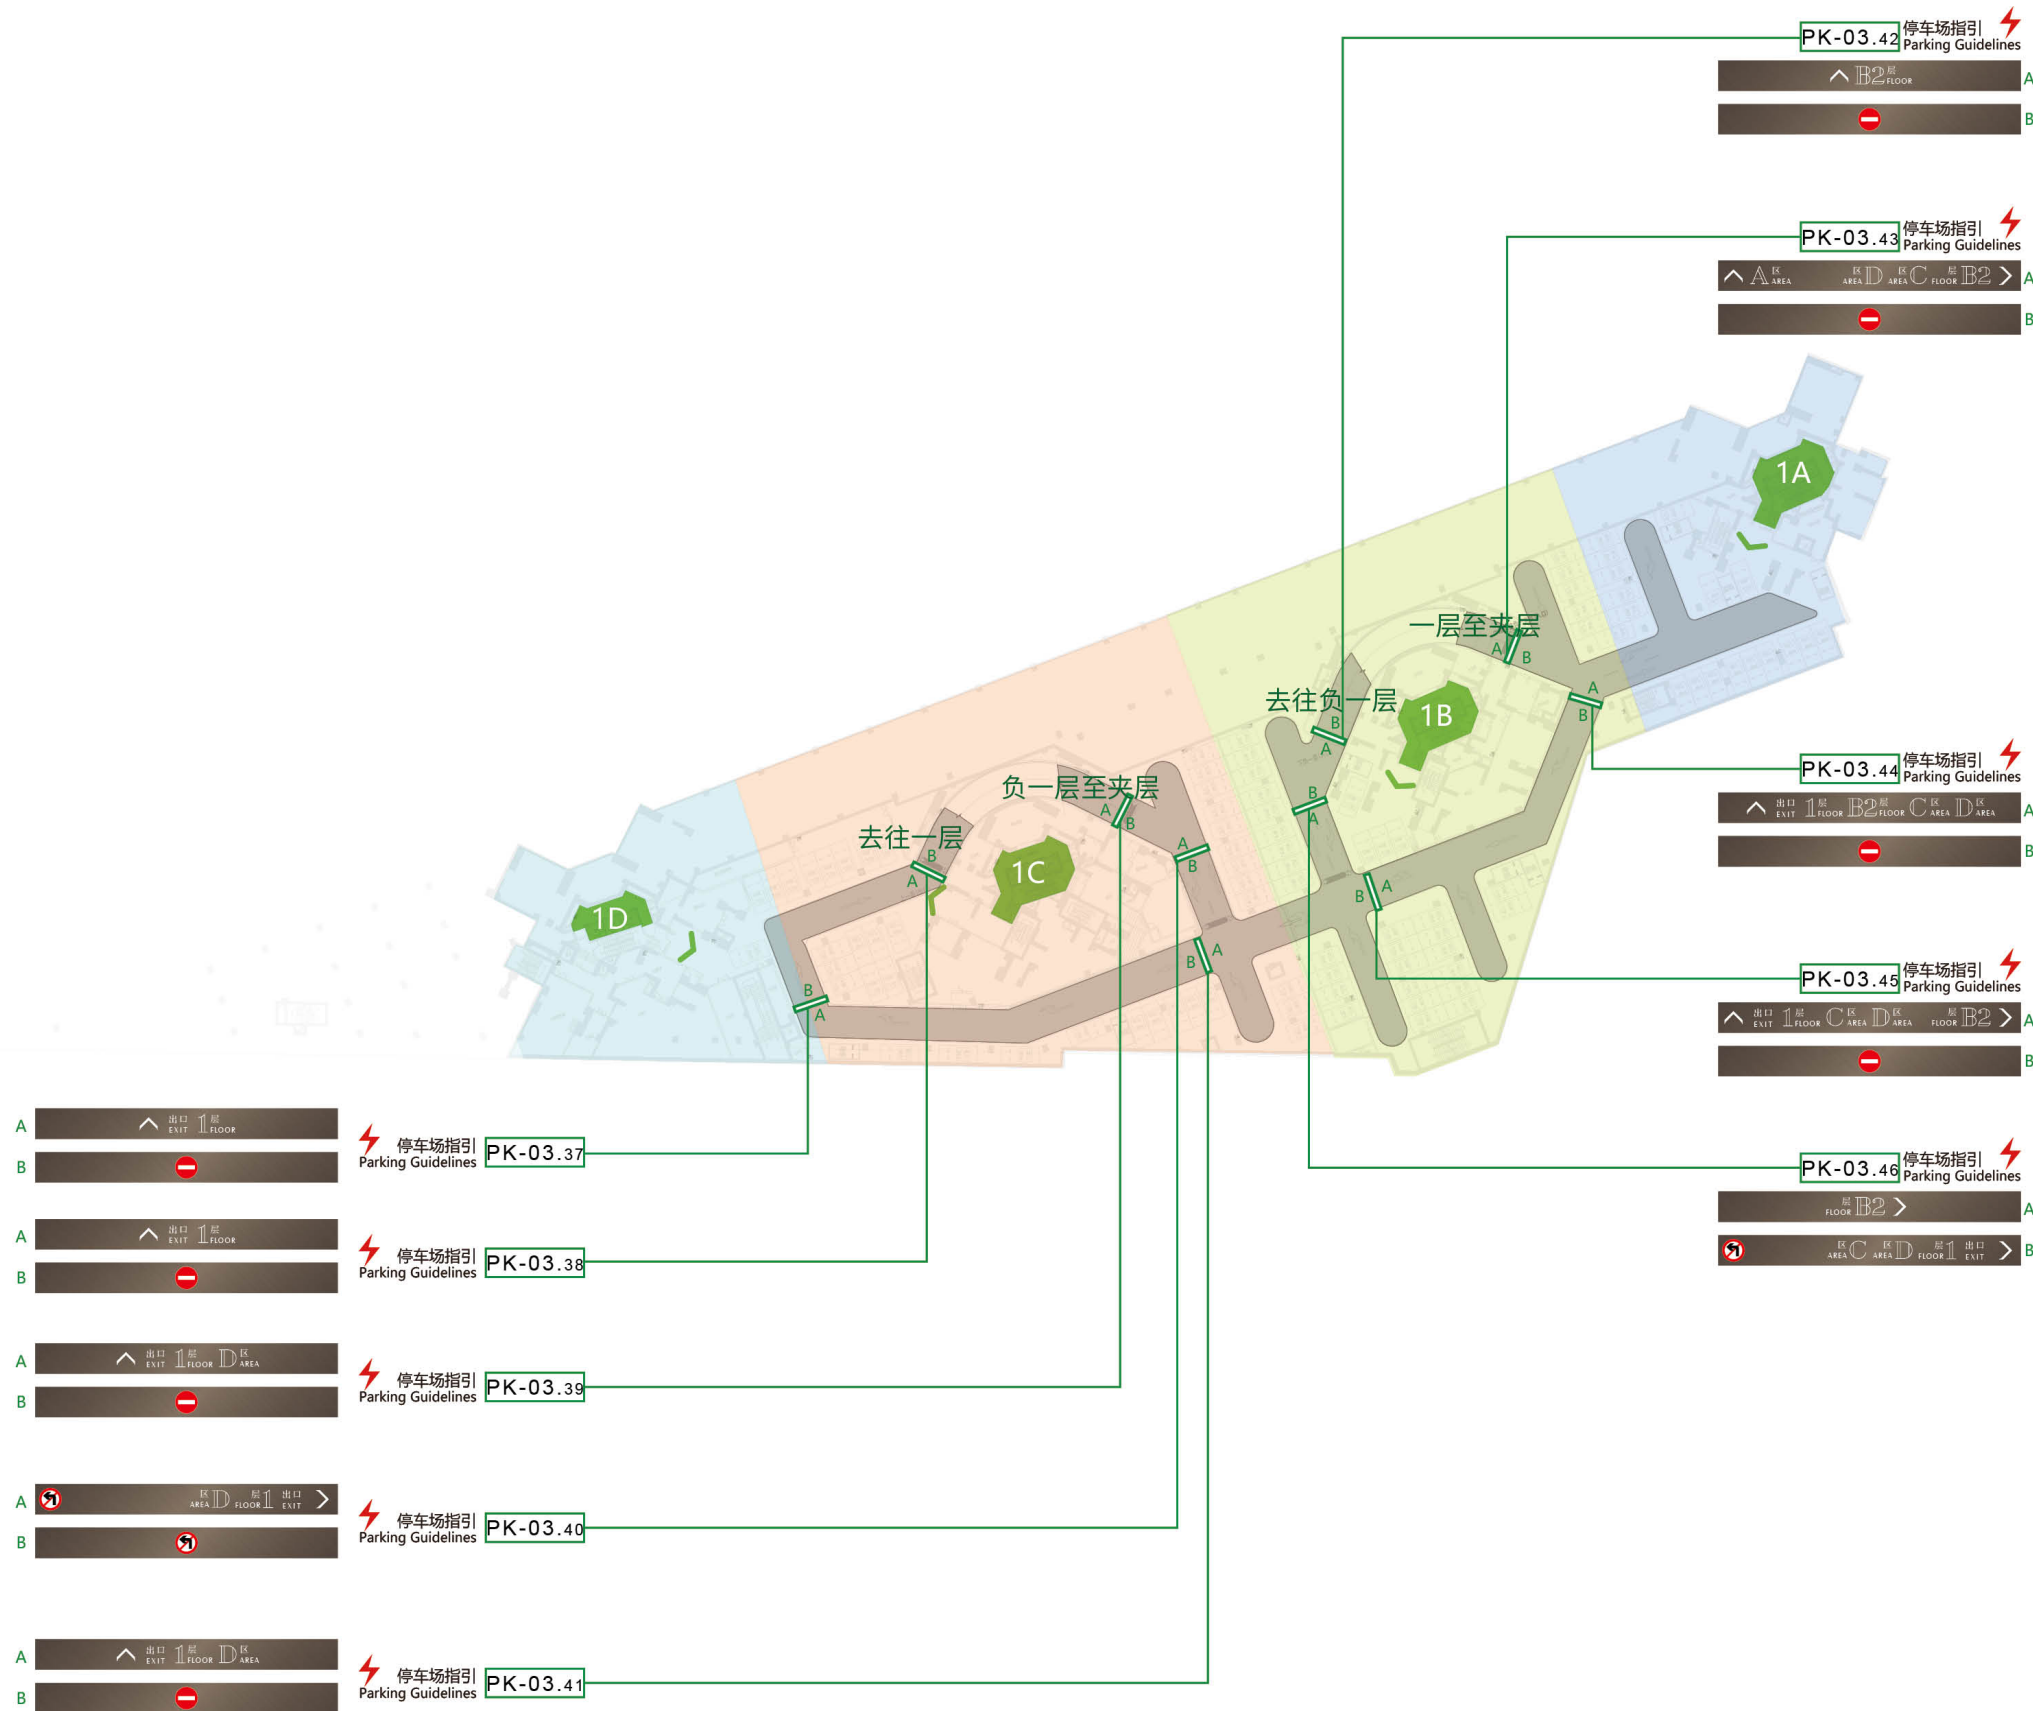

AMG SIGNS (GUANGZHOU) CO., LTD
Add: No.50 Zhongshanqi Road, Room 1101-1103

NOTES

All dimensions are in millimeter except otherwise noted.
All measurements should be verified on site.
For exact location to be confirmed later.
For exact Qty to be confirmed before fabrication.
The design has been produced by and is the sale & exclusive property of Albert AMG who reserve all rights of reproduction and construction in any form whatsoever and to whom this design must be returned forth with upon demand. The receipt by you of this design shall be evidence of your acceptance of these conditions.

注明

除特别注明外, 图内尺寸均以毫米计算。
图内所示尺寸, 必须在指定现场位置复核。

图内标识安装位置只供参考。

该设计图是由广州亚华高品牌管理有限公司设计制作。广州亚华高品牌管理有限公司拥有对该设计图的版权及在任何情况下回收该设计图的权利。接收该设计图将被视为已经接受同该设计图相关的条款声明。

REVISION/修改日程

REV 目录	DESCRIPTION 修改内容	DATE 日期

CLIENT/客户

深圳地铁置业

PROJECT/项目

深铁·阅山境

DESIGNED BY 设计	唐雪莹
DRAWN BY 制图	伍志江
CHECKED BY 审核	刘承昕
APPROVED BY 批核	黄明强

DATE/日期

2020-11-25

DRAWING NO./图号

8

DESCRIPTION/页面描述

夹层点位

标识 / SIGNAGE

图例 / LEGEND

- FD

防火门应常关
Fire Door Keep Closed
- 消防栓
Fire Hose Reel
- 公共部分
Public Area
- 停车场部分
Parking Lot Area
- 柱位标识
Column Signs
- 需要照明（天花）
Lighting Required
- 需要电源（墙面及天花）
Power Required
- 电梯厅
Elevator Hall
- A区
A Area
- B区
B Area
- C区
C Area
- D区
D Area



AMG SIGNS (GUANGZHOU) CO., LTD
Add:No.50 Zhongshanqi Road,Room 1101-1103

NOTES
All dimensions are in millimeter except otherwise noted.
All measurements should be verified on site.
For exact location to be confirmed later.
For exact Qty to be confirmed before fabrication.
The design has been produced by and is the sale & exclusive property of Albert AMG who reserve all rights of reproduction and construction in any form whatsoever and to whom this design must be returned forth with upon demand.The receipt by you of this design shall be evidence of your acceptance of these conditions.

注明
除特别注明外，图内尺寸均以毫米计算。
图内所示尺寸，必须在指定现场位置复核。
图内标识安装位置只供参考。
该设计图是由广州亚半高品牌管理有限公司设计制作。广州亚半高品牌管理有限公司拥有对该设计图的版权及在任何情况下回收该设计图的权利。接收该设计图将被视为已经接受同该设计图相关的条款声明。

REVISION/修改日程

REV 目录	DESCRIPTION 修改内容	DATE 日期

CLIENT/客户

深圳地铁置业

PROJECT/项目

深铁·阅山境

DESIGNED BY 设计	唐雪莹
DRAWN BY 制图	伍志江
CHECKED BY 审核	刘承昕
APPROVED BY 批核	黄明强

DATE/日期


2020-11-25

DRAWING NO./图号

9

DESCRIPTION/页面描述

夹层点位

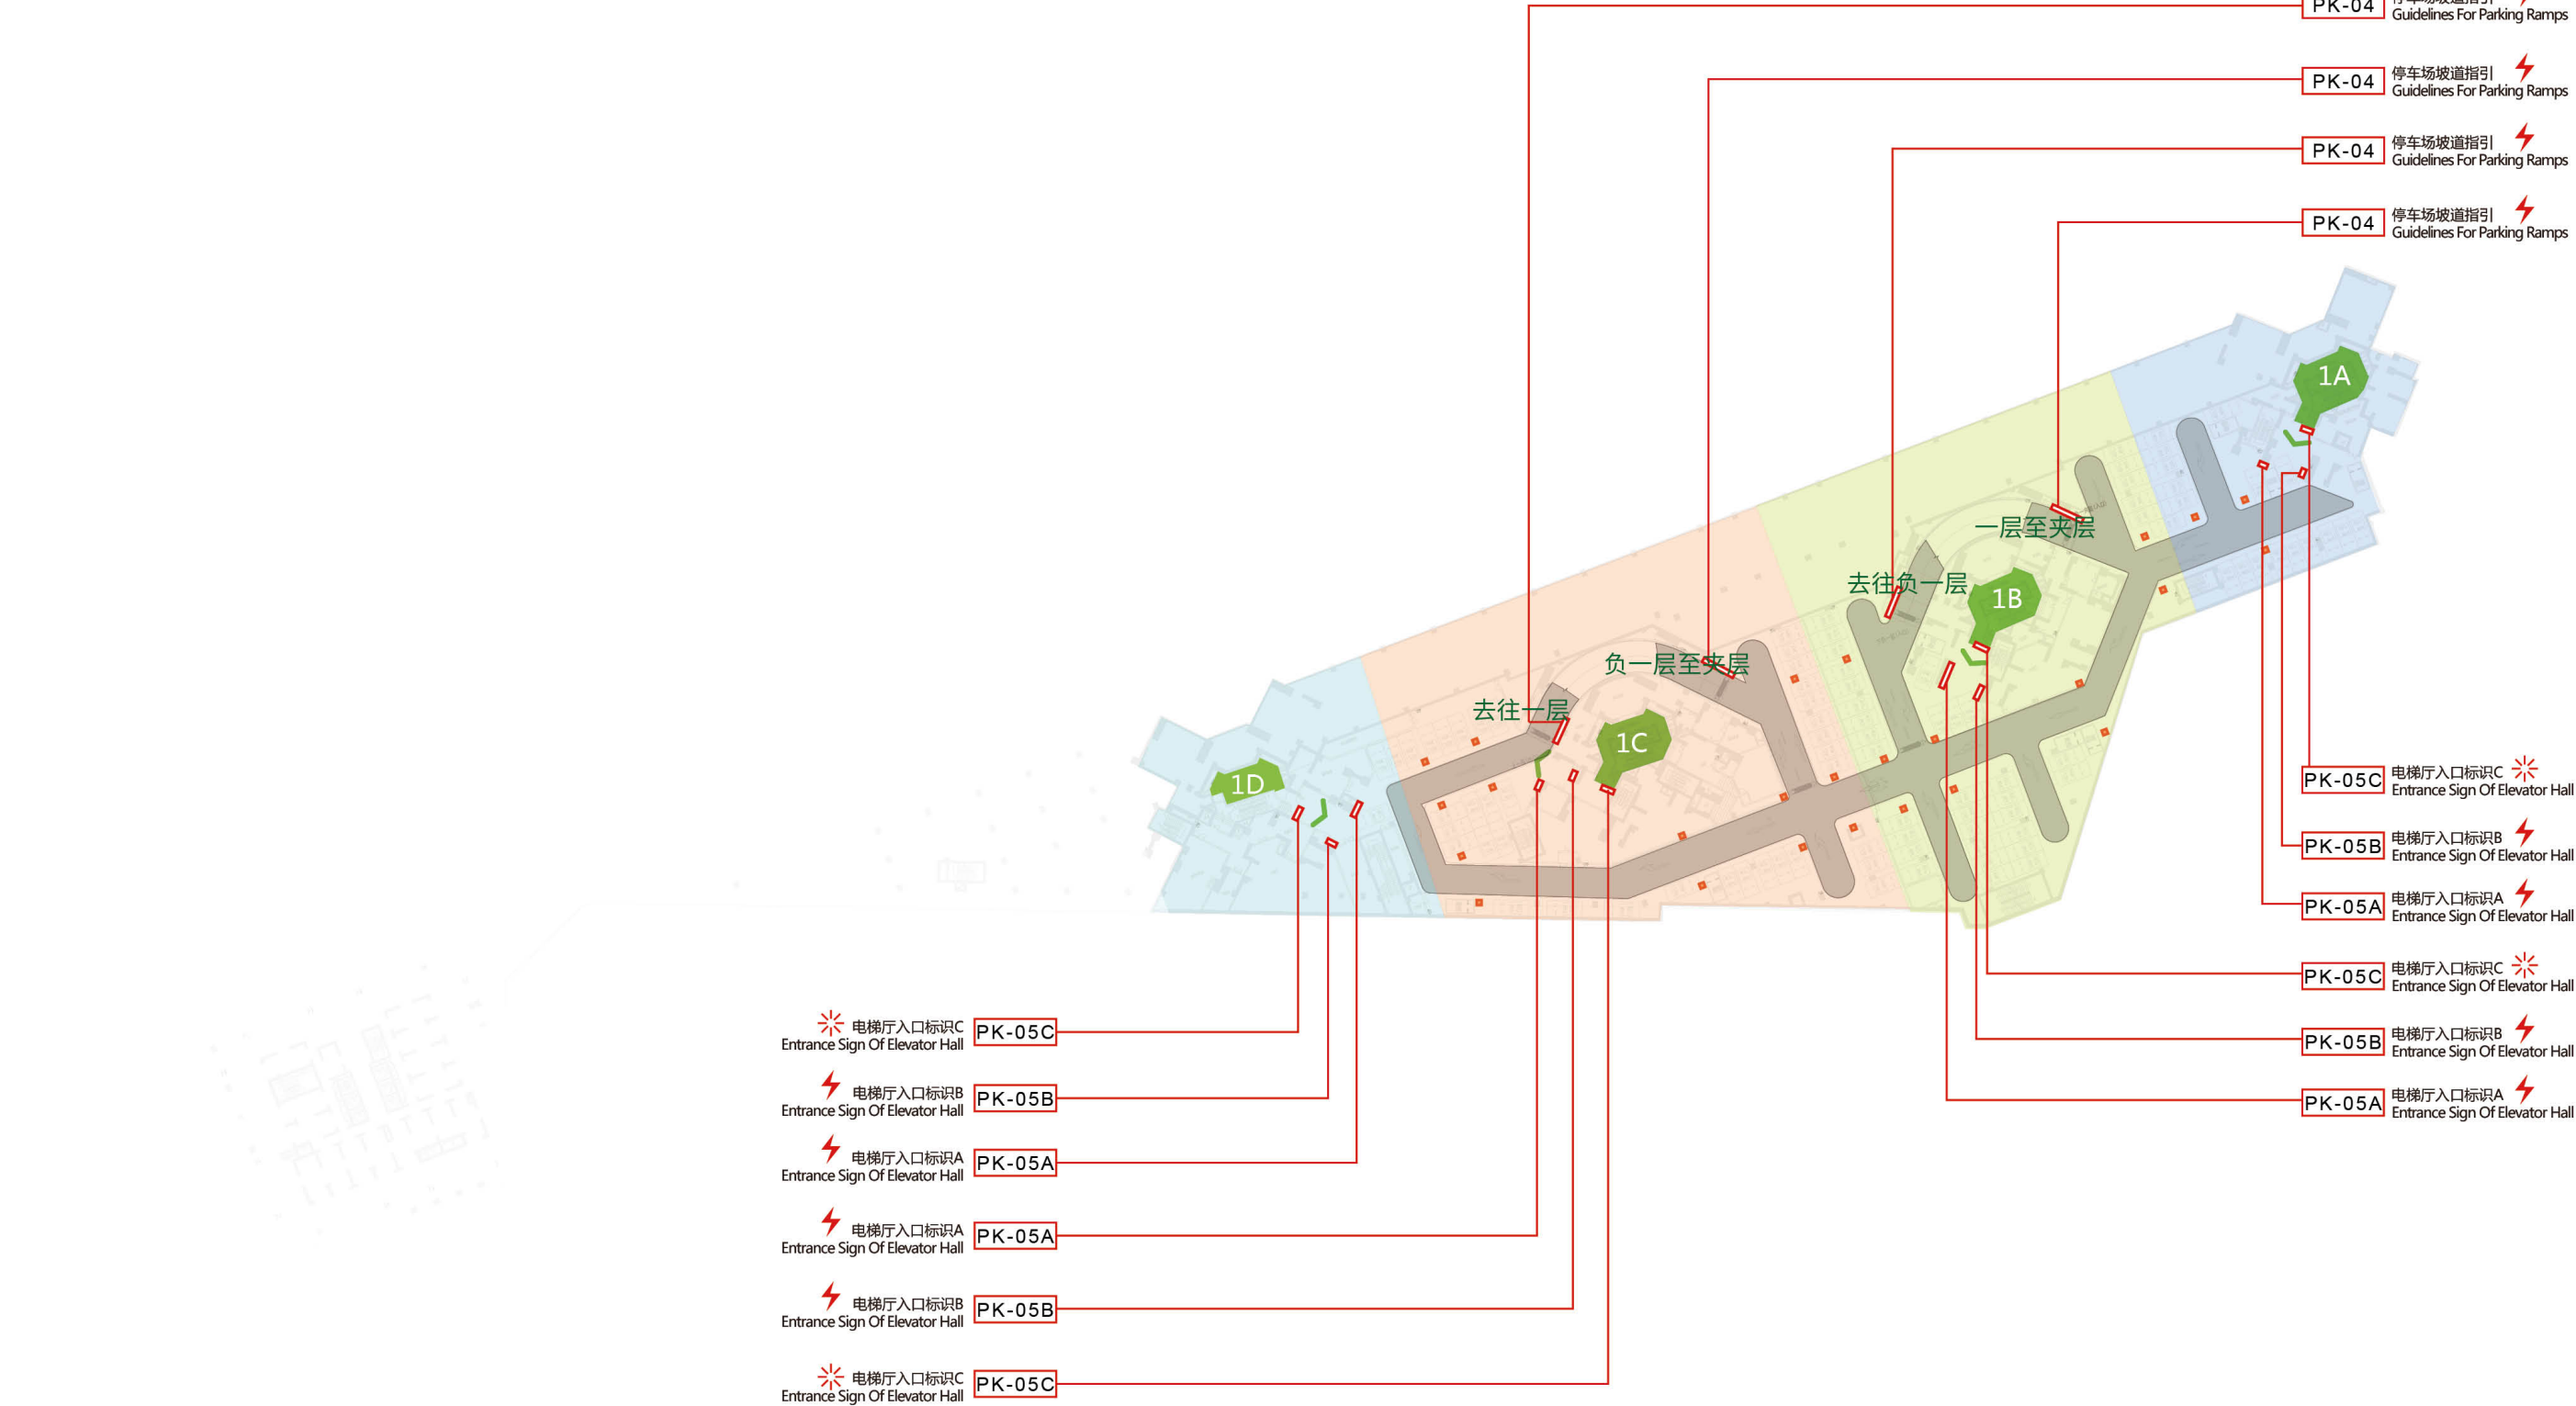

标识 / SIGNAGE		
	消防疏散图 Fire Escape Plan	BOH-01
	消防楼梯标识 Stair Indication Sign	BOH-02
	防火门应常关 Fire Door Keep Closed	BOH-03
	设备房 Warning Signs	BOH-04
	消防栓 Fire Hose Reel	
	电梯别类 Elevator classification	IN-06

图例 / LEGEND	
	电梯厅 Elevator Hall



AMG SIGNS (GUANGZHOU) CO., LTD
Add:No.50 Zhongshanqi Road,Room 1101-1103

NOTES
All dimensions are in millimeter except otherwise noted.
All measurements should be verified on site.
For exact location to be confirmed later.
For exact Qty to be confirmed before fabrication.
The design has been produced by and is the sale & exclusive property of Albert AMG who reserve all rights of reproduction and construction in any form whatsoever and to whom this design must be returned forth with upon demand.The receipt by you of this design shall be evidence of your acceptance of these conditions.

注明
除特别注明外，图内尺寸均以毫米计算。
图内所示尺寸，必须在指定现场位置复核。
图内标识安装位置只供参考。
该设计图是由广州亚半高品牌管理有限公司设计制作。广州亚半高品牌管理有限公司拥有对该设计图的版权及在任何情况下回收该设计图的权利。接收该设计图将被视为已经接受同该设计图相关的条款声明。

REVISION/修改日程		
REV 目录	DESCRIPTION 修改内容	DATE 日期


CLIENT/客户
深圳地铁置业

PROJECT/项目
深铁·阅山境

DESIGNED BY 设计	唐雪莹
DRAWN BY 制图	伍志江
CHECKED BY 审核	刘承昕
APPROVED BY 批核	黄明强

DATE/日期
2020-11-25
DRAWING NO./图号
10

DESCRIPTION/页面描述
夹层 - 后勤点位

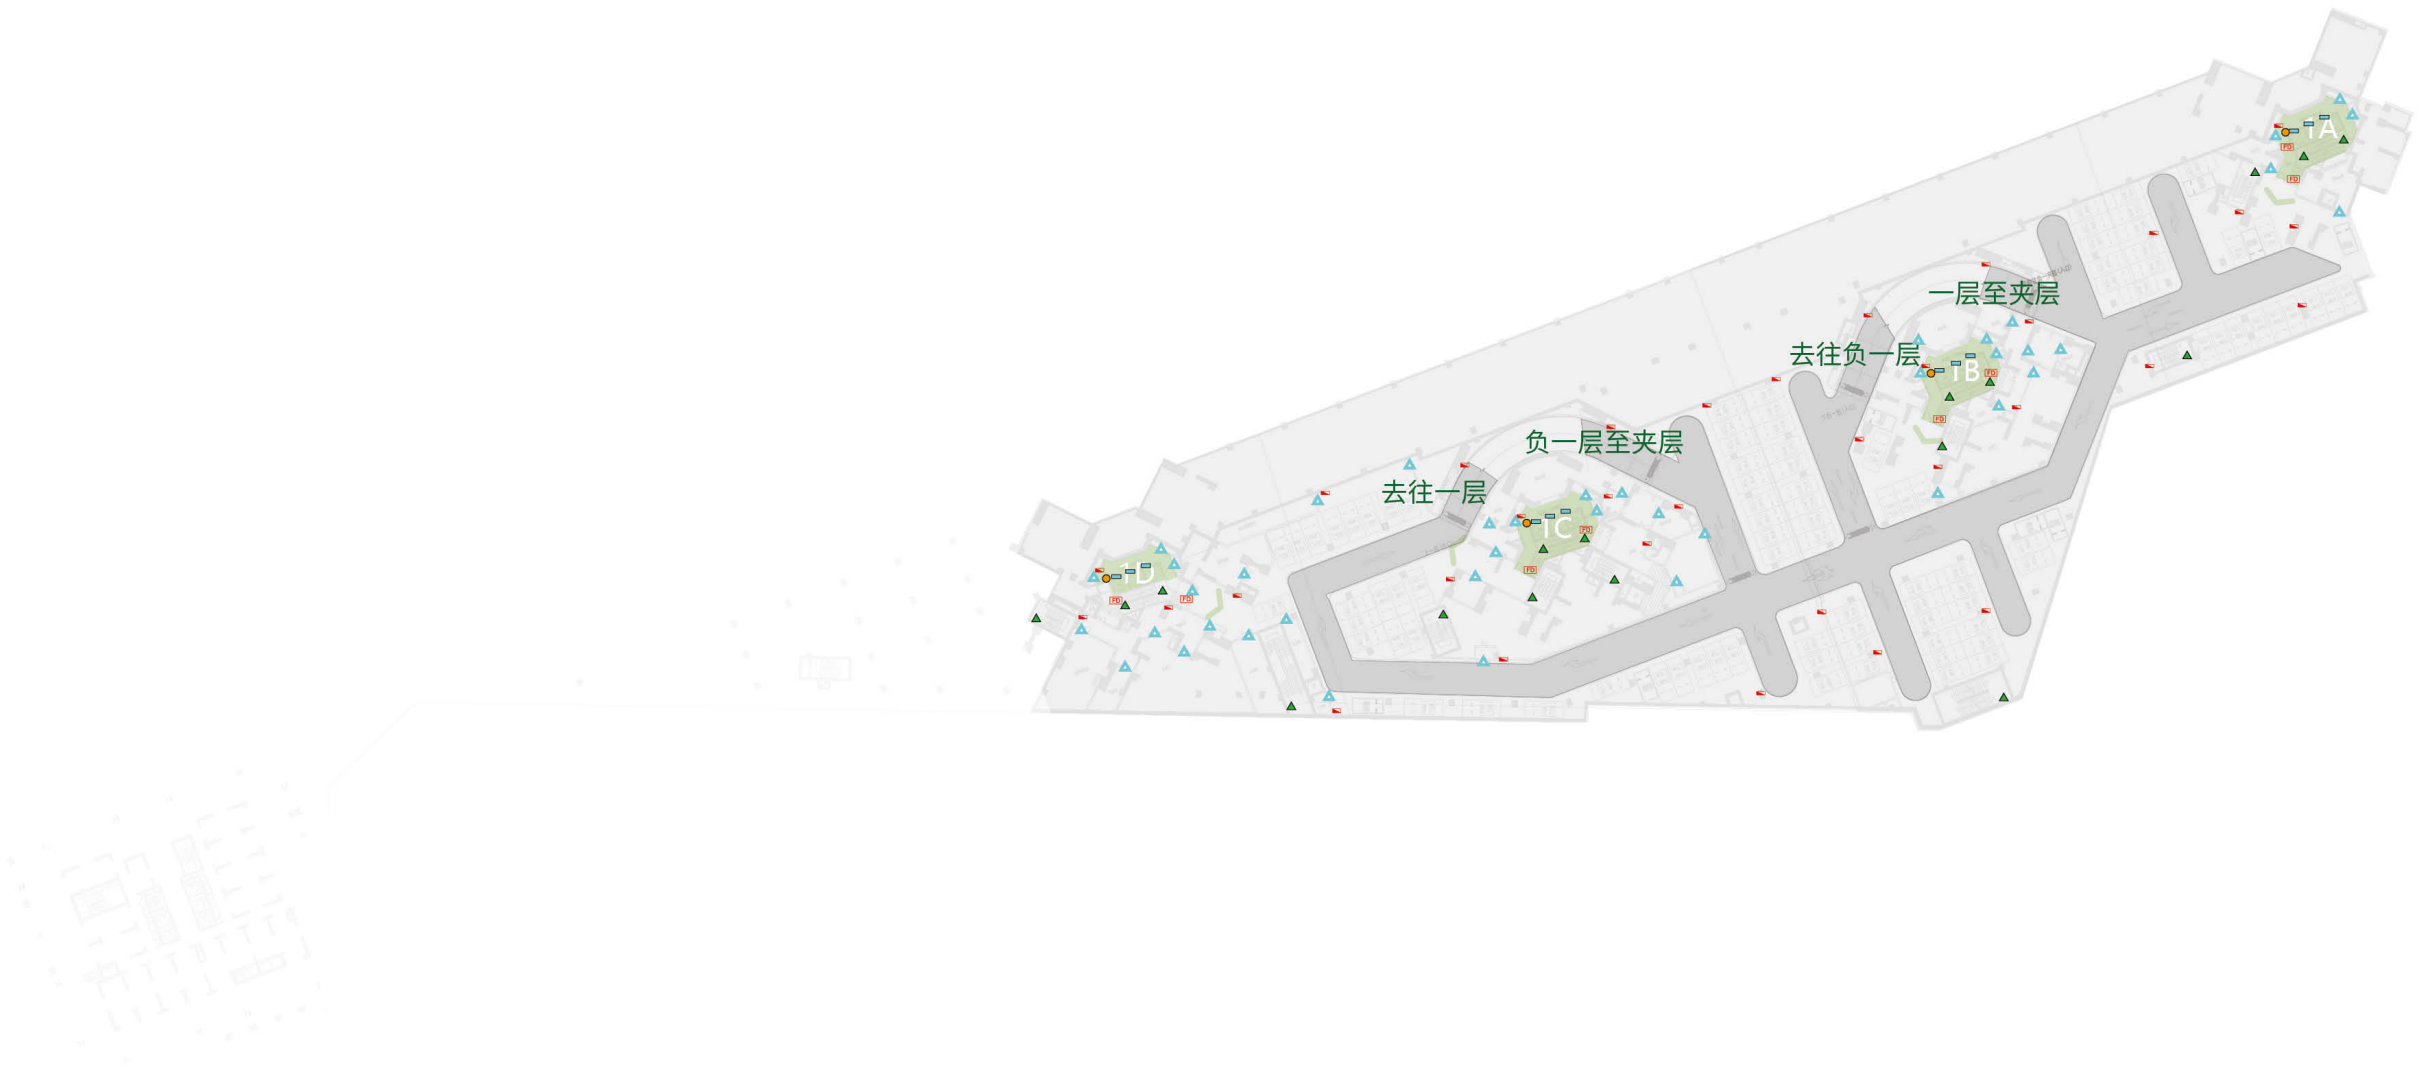

标识 / SIGNAGE

- FD

防火门应常关
Fire Door Keep Closed

BOH-03
- 消防栓
Fire Hose Reel
- ▲

消防楼梯标识
Stair Indication Sign

BOH-02
- 消防疏散图
Fire Escape Plan

BOH-01
- 公共部分
Public Area
- ▲


设备房
Warning Signs

BOH-04
- ✱


需要照明（天花）
Lighting Required
- ⚡

需要电源（墙面及天花）
Power Required
- 电梯别类
Elevator classification

IN-06

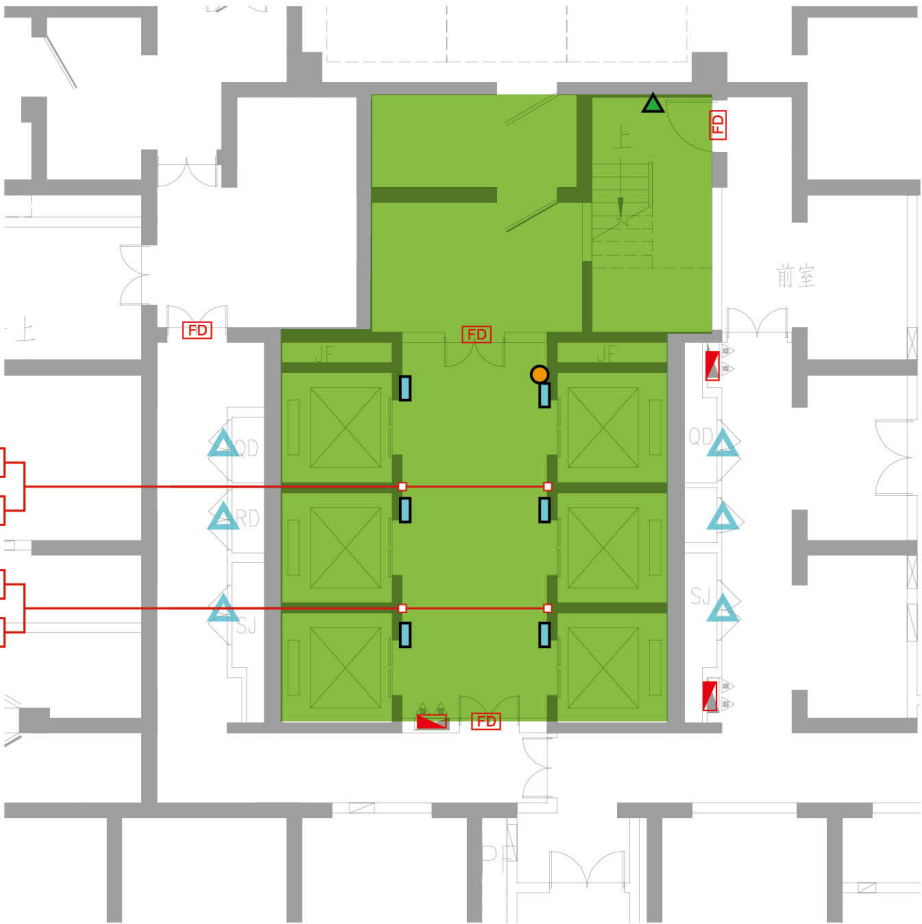

人才房

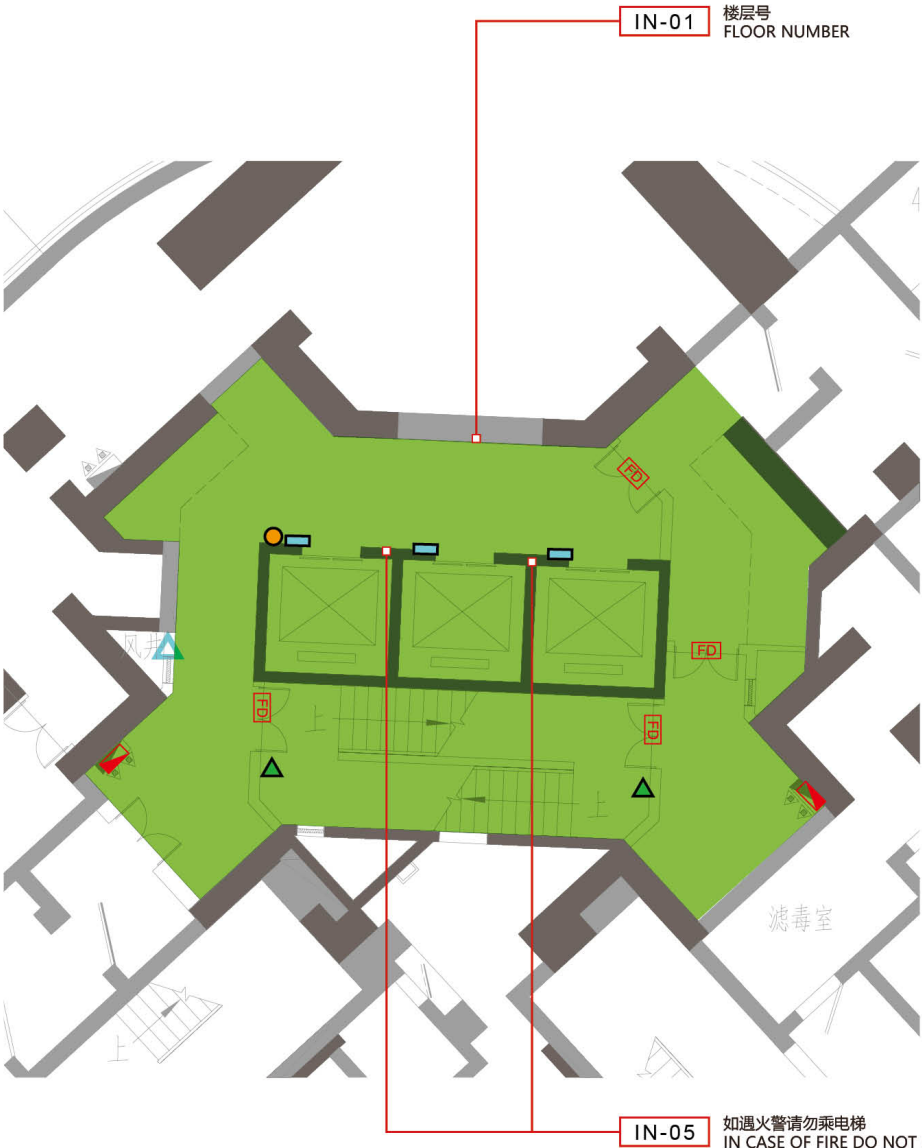

商品房



AMG SIGNS (GUANGZHOU) CO., LTD
Add:No.50 Zhongshanqi Road,Room 1101-1103

NOTES
All dimensions are in millimeter except otherwise noted.
All measurements should be verified on site.
For exact location to be confirmed later.
For exact Qty to be confirmed before fabrication.
The design has been produced by and is the sale & exclusive property of Albert AMG who reserve all rights of reproduction and construction in any form whatsoever and to whom this design must be returned forth with upon demand.The receipt by you of this design shall be evidence of your acceptance of these conditions.

注明
除特别注明外，图内尺寸均以毫米计算。
图内所示尺寸，必须在指定现场位置复核。
图内标识安装位置只供参考。
该设计图是由广州亚半高品牌管理有限公司设计制作。广州亚半高品牌管理有限公司拥有对该设计图的版权及在任何情况下回收该设计图的权利。接收该设计图将被视为已经接受同该设计图相关的条款声明。

REVISION/修改日程		
REV 目录	DESCRIPTION 修改内容	DATE 日期

CLIENT/客户
深圳地铁置业

PROJECT/项目
深铁·阅山境

DESIGNED BY 设计	唐雪莹
DRAWN BY 制图	伍志江
CHECKED BY 审核	刘承昕
APPROVED BY 批核	黄明强

DATE/日期
2020-11-25

DRAWING NO./图号
11

DESCRIPTION/页面描述
停车场电梯厅点位参照

All dimensions are in millimeter except otherwise noted.

All measurements should be verified on site.
For exact location to be confirmed later.
For exact Qty to be confirmed before fabrication.
The design has been produced by and is the sale
& exclusive property of Albert AMG who reserve
all rights of reproduction and construction in any
form whatsoever and to whom this design must
be returned forth with upon demand. The receipt
by you of this design shall be evidence of your
acceptance of these conditions.

除特别注明外,图内尺寸均以毫米计算。

图内所示尺寸，必须在指定现场位置复核。
图内标识安装位置只供参考。

该设计图是由广州亚半高品牌管理有限公司设计制作。广州亚半高品牌管理有限公司拥有对该设计图的版权及在任何情况下回收该设计图的权利。接收该设计图将被视为已经接受同该设计图相关的的免责声明。

REV 目录	DESCRIPTION 修改内容	DATE 日期
-----------	---------------------	------------

--	--	--

深圳地铁置业

深铁·阅山境

DESIGNED BY 设计	唐雪莹
DRAWN BY 制图	伍志江
CHECKED BY 审核	刘承昕
APPROVED BY 批核	黄明强

2020-11-25

12

空中花园动线分析

标识 / SIGNAGE

图例 / LEGEND

- FD

防火门应常关
Fire Door Keep Closed
- 消防栓
Fire Hose Reel
- 公共部分
Public Area
- 停车场部分
Parking Lot Area
- 警示标识
Warning Signs
- 需要照明 (天花)
Lighting Required
- 需要电源 (墙面及天花)
Power Required
- 电梯别类
Elevator classification
- 公共走道
Pedestrian Area
- 住宅区域/商业区域
Residence Area/Business Area
- 人行流线
Vehicle Route
- 行人主要聚集区
Pedestrian Agglomeration Area
- 招标范围
Tender Scope
- EX-07
- IN-06



AMG SIGNS (GUANGZHOU) CO., LTD
Add:No.50 Zhongshanqi Road,Room 1101-1103

NOTES
All dimensions are in millimeter except otherwise noted.
All measurements should be verified on site.
For exact location to be confirmed later.
For exact Qty to be confirmed before fabrication.
The design has been produced by and is the sale & exclusive property of Albert AMG who reserve all rights of reproduction and construction in any form whatsoever and to whom this design must be returned forth with upon demand.The receipt by you of this design shall be evidence of your acceptance of these conditions.

注明
除特别注明外，图内尺寸均以毫米计算。
图内所示尺寸，必须在指定现场位置复核。
图内标识安装位置只供参考。
该设计图是由广州亚半高品牌管理有限公司设计制作。广州亚半高品牌管理有限公司拥有对该设计图的版权及在任何情况下回收该设计图的权利。接收该设计图将被视为已经接受同该设计图相关的条款声明。

REVISION/修改日程

REV 目录	DESCRIPTION 修改内容	DATE 日期

CLIENT/客户
深圳地铁置业


PROJECT/项目
深铁·阅山境

DESIGNED BY 设计	唐雪莹
DRAWN BY 制图	伍志江
CHECKED BY 审核	刘承昕
APPROVED BY 批核	黄明强

DATE/日期
2020-11-25

DRAWING NO./图号
13

DESCRIPTION/页面描述
空中花园标识点位分析

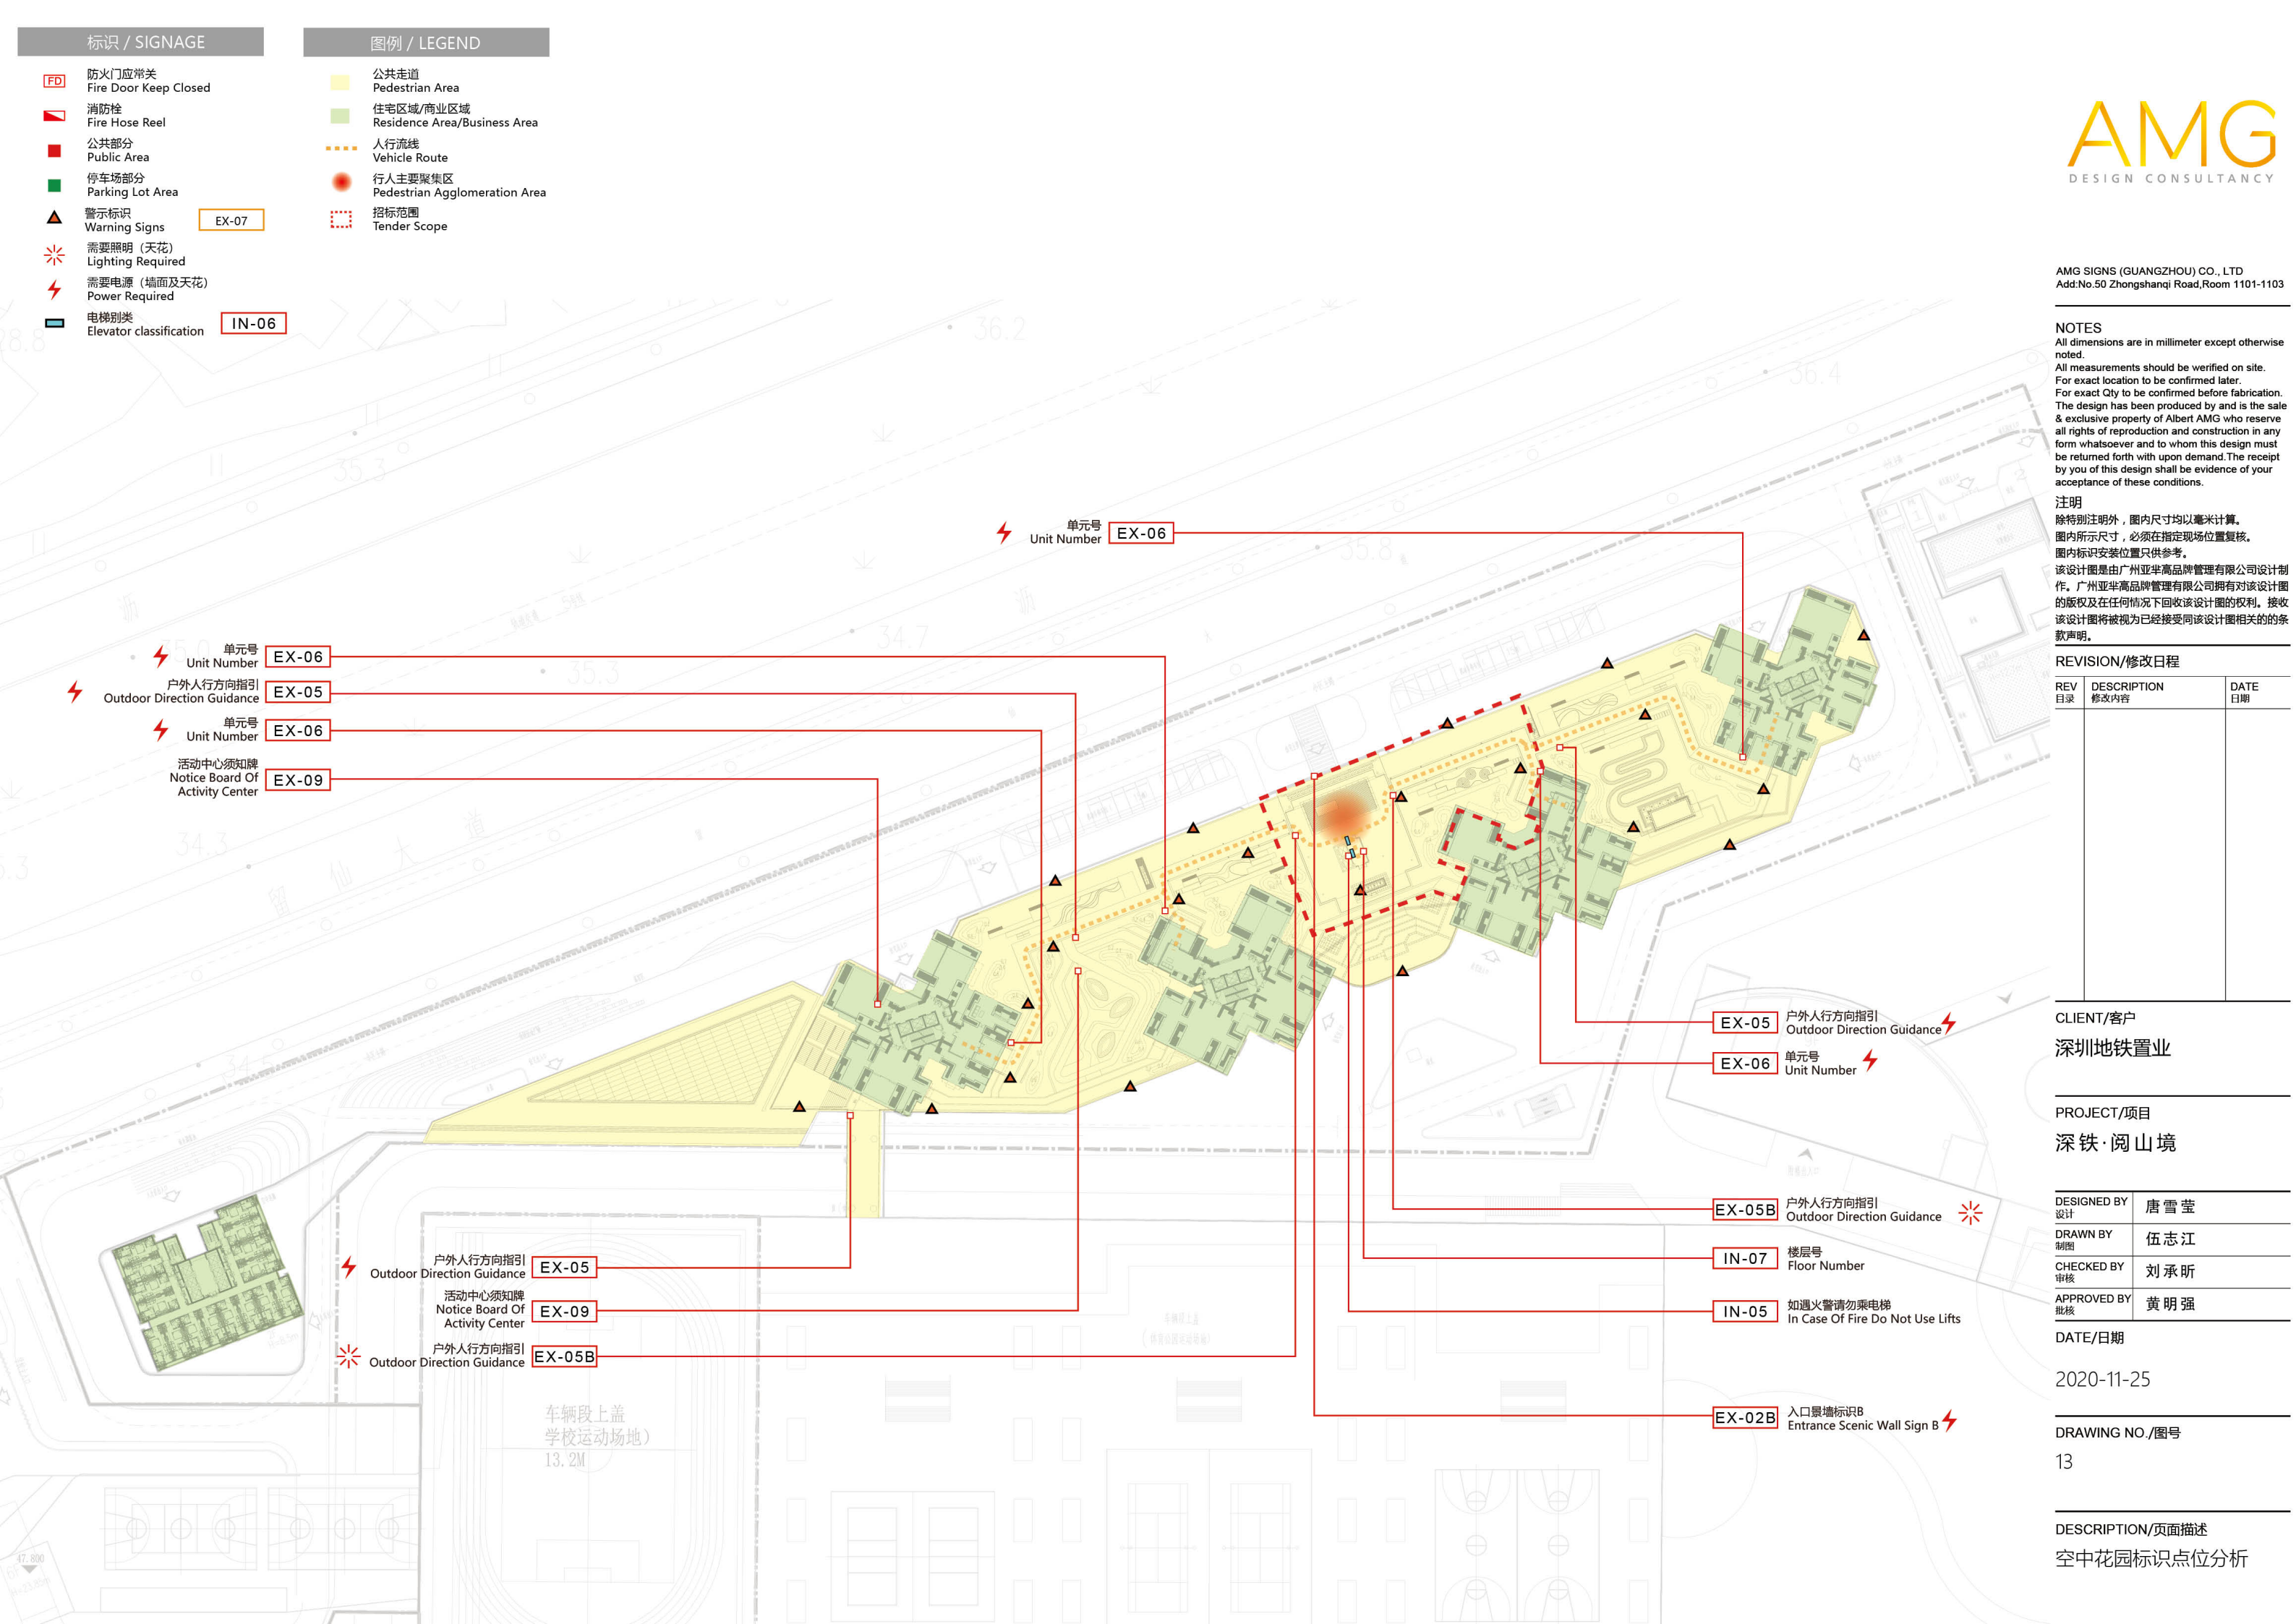

标识 / SIGNAGE

FD

防火门应常关
Fire Door Keep Closed

BOH-03

消防栓

Fire Hose Reel

消防楼梯标识

Stair Indication Sign

BOH-02

消防疏散图

Fire Escape Plan

BOH-01

公共部分

Public Area

设备房

Warning Signs

BOH-04

户型图

Floor Plan

IN-04

需要照明 (天花)

Lighting Required

需要电源 (墙面及天花)

Power Required

电梯类别

Elevator classification

IN-06

图例 / LEGEND

公共走道

Pedestrian Area

住宅区域/商业区域

Residence Area/Business Area

行人主要聚集区

Pedestrian Agglomeration Area

AMG SIGNS (GUANGZHOU) CO., LTD
Add:No.50 Zhongshanqi Road,Room 1101-1103

NOTES
All dimensions are in millimeter except otherwise noted.
All measurements should be verified on site.
For exact location to be confirmed later.
For exact Qty to be confirmed before fabrication.
The design has been produced by and is the sale & exclusive property of Albert AMG who reserve all rights of reproduction and construction in any form whatsoever and to whom this design must be returned forth with upon demand.The receipt by you of this design shall be evidence of your acceptance of these conditions.

注明
除特别注明外，图内尺寸均以毫米计算。
图内所示尺寸，必须在指定现场位置复核。
图内标识安装位置仅供参考。
该设计图是由广州亚半高品牌管理有限公司设计制作。广州亚半高品牌管理有限公司拥有对该设计图的版权及在任何情况下回收该设计图的权利。接收该设计图将被视为已经接受同该设计图相关的条款声明。

REVISION/修改日程		
REV 目录	DESCRIPTION 修改内容	DATE 日期

CLIENT/客户
深圳地铁置业

PROJECT/项目
深铁·阅山境

DESIGNED BY 设计	唐雪莹
DRAWN BY 制图	伍志江
CHECKED BY 审核	刘承昕
APPROVED BY 批核	黄明强

DATE/日期
2020-11-25

DRAWING NO./图号
14

DESCRIPTION/页面描述
商品房标准层标识点位

标识 / SIGNAGE

FD

防火门应常关
Fire Door Keep Closed

BOH-03

消防栓

Fire Hose Reel

消防楼梯标识

Stair Indication Sign

BOH-02

消防疏散图

Fire Escape Plan

BOH-01

公共部分

Public Area

设备房

Warning Signs

BOH-04

户型图

Floor Plan

IN-04

需要照明（天花）

Lighting Required

需要电源（墙面及天花）

Power Required

电梯别类

Elevator classification

IN-06

公共走道
Pedestrian Area

住宅区域/商业区域
Residence Area/Business Area

行人主要聚集区
Pedestrian Agglomeration Area

AMG SIGNS (GUANGZHOU) CO., LTD
Add:No.50 Zhongshanqi Road,Room 1101-1103

NOTES
All dimensions are in millimeter except otherwise noted.
All measurements should be verified on site.
For exact location to be confirmed later.
For exact Qty to be confirmed before fabrication.
The design has been produced by and is the sale & exclusive property of Albert AMG who reserve all rights of reproduction and construction in any form whatsoever and to whom this design must be returned forth with upon demand.The receipt by you of this design shall be evidence of your acceptance of these conditions.

注明
除特别注明外，图内尺寸均以毫米计算。
图内所示尺寸，必须在指定现场位置复核。
图内标识安装位置仅供参考。
该设计图是由广州亚半高品牌管理有限公司设计制作。广州亚半高品牌管理有限公司拥有对该设计图的版权及在任何情况下回收该设计图的权利。接收该设计图将被视为已经接受同该设计图相关的条款声明。

REVISION/修改日程		
REV 目录	DESCRIPTION 修改内容	DATE 日期

CLIENT/客户
深圳地铁置业

PROJECT/项目
深铁·阅山境

DESIGNED BY 设计	唐雪莹
DRAWN BY 制图	伍志江
CHECKED BY 审核	刘承昕
APPROVED BY 批核	黄明强

DATE/日期
2020-11-25

DRAWING NO./图号
15

DESCRIPTION/页面描述
人才房标准层标识点位

标识 / SIGNAGE


图例 / LEGEND

- FD

防火门应常关
Fire Door Keep Closed
- 消防栓
Fire Hose Reel
- 公共部分
Public Area
- 需要照明 (天花)
Lighting Required
- 需要电源 (墙面及天花)
Power Required
- 电梯别类
Elevator classification

IN-06

- 营销中心出入口
Marketing Center Entrance
- 行人流线
Pedestrian Flow
- 前场行人走道
Pedestrian Area (FOH)
- 电梯
Elevator
- 咖啡吧
Coffee Bar
- 公共设施
Public Facilities
- 后场范围
BOH Area
- 行人决策点
Pedestrian Decision Point

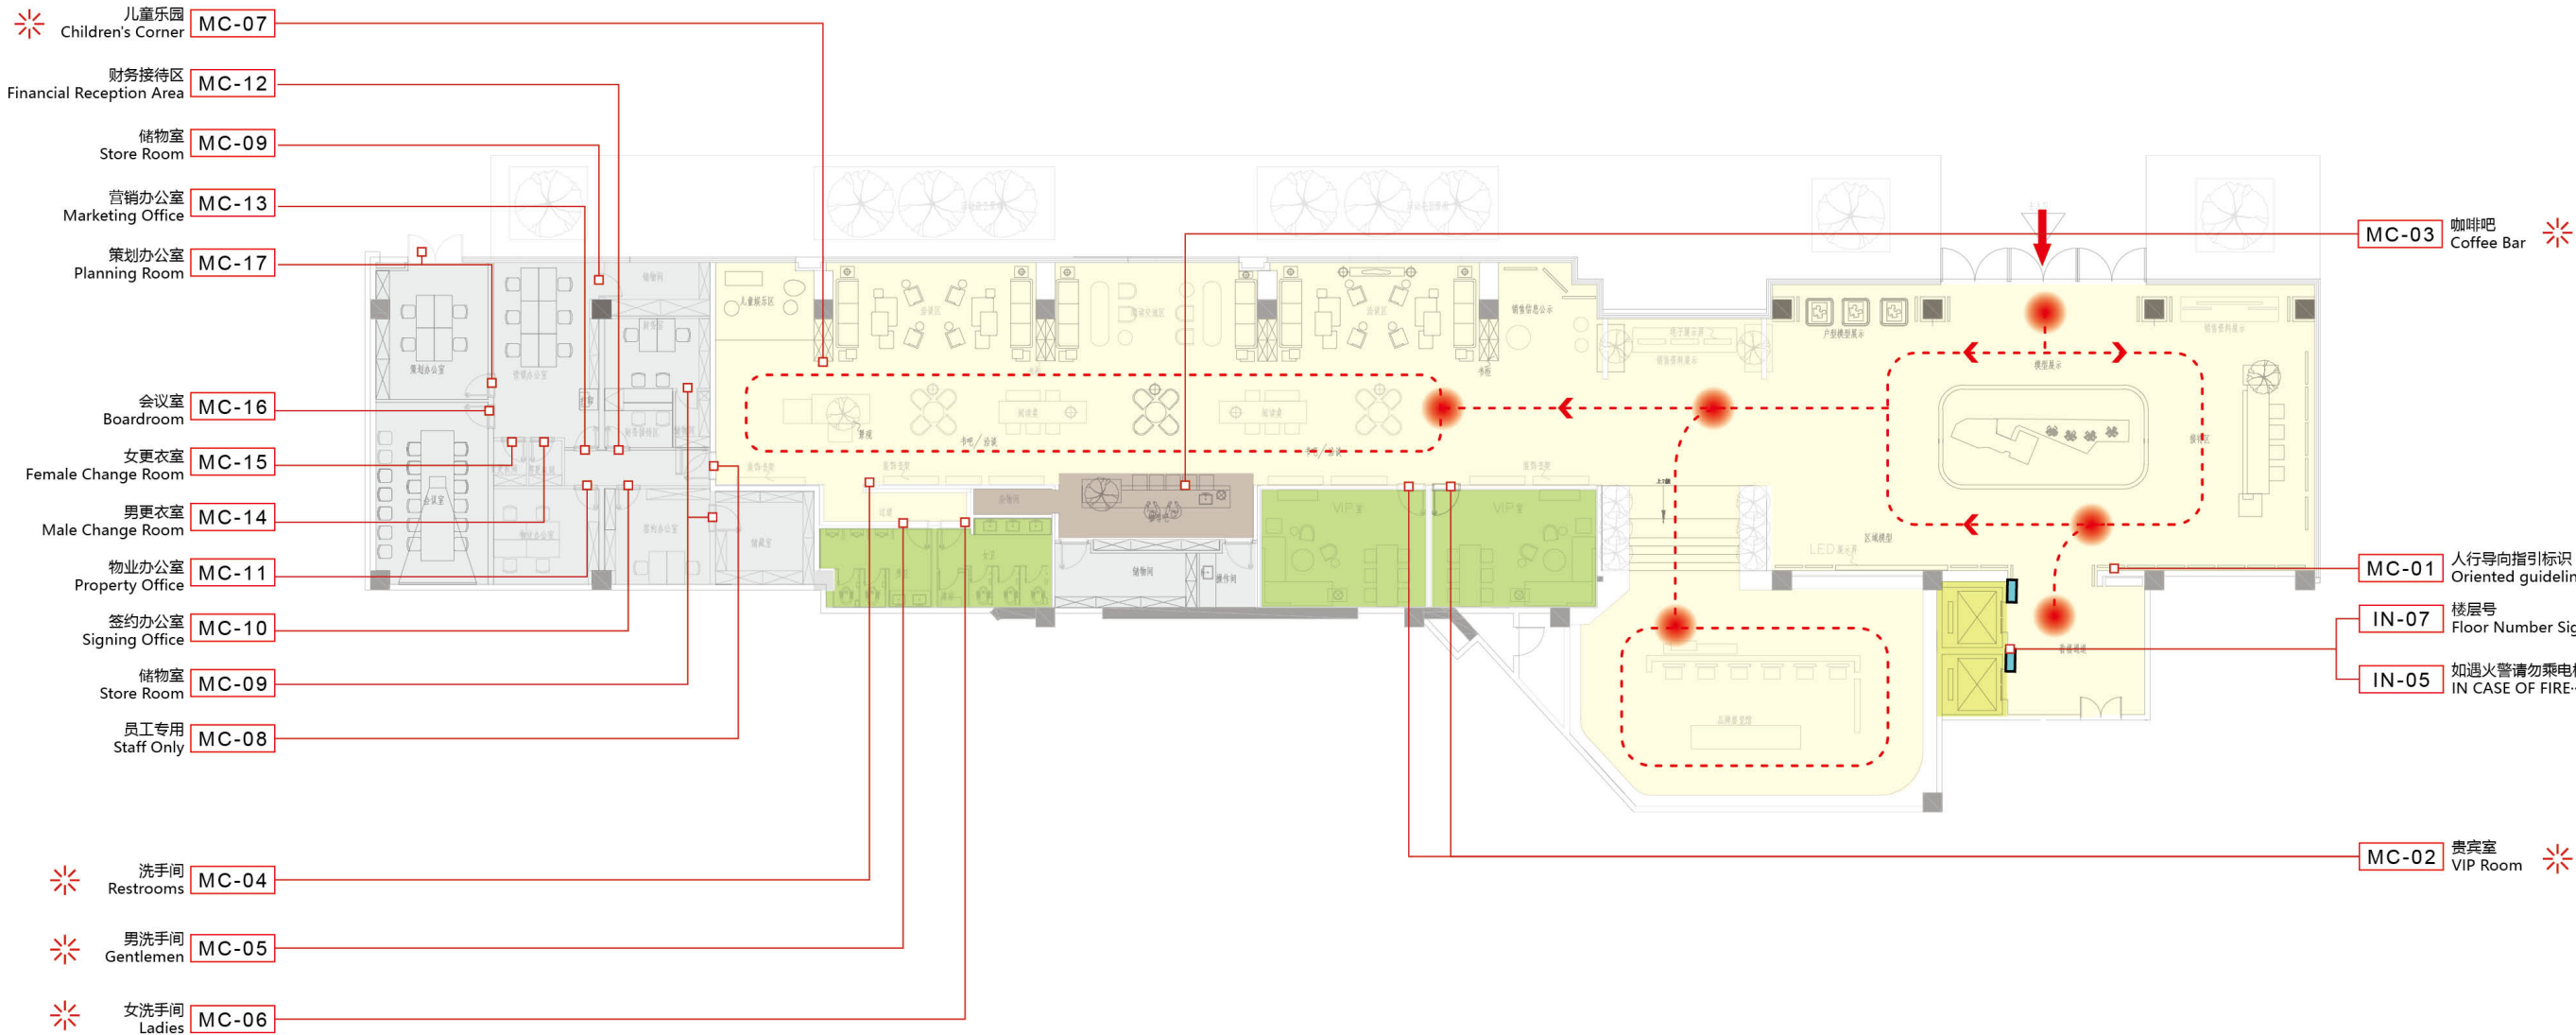

AMG SIGNS (GUANGZHOU) CO., LTD
Add:No.50 Zhongshanqi Road,Room 1101-1103

NOTES
All dimensions are in millimeter except otherwise noted.
All measurements should be verified on site.
For exact location to be confirmed later.
For exact Qty to be confirmed before fabrication.
The design has been produced by and is the sale & exclusive property of Albert AMG who reserve all rights of reproduction and construction in any form whatsoever and to whom this design must be returned forth with upon demand.The receipt by you of this design shall be evidence of your acceptance of these conditions.

注明
除特别注明外，图内尺寸均以毫米计算。
图内所示尺寸，必须在指定现场位置复核。
图内标识安装位置只供参考。
该设计图是由广州亚半高品牌管理有限公司设计制作。广州亚半高品牌管理有限公司拥有对该设计图的版权及在任何情况下回收该设计图的权利。接收该设计图将被视为已经接受同该设计图相关的条款声明。

REVISION/修改日程

REV 目录	DESCRIPTION 修改内容	DATE 日期

CLIENT/客户
深圳地铁置业

PROJECT/项目
深铁·阅山境

DESIGNED BY 设计	唐雪莹
DRAWN BY 制图	伍志江
CHECKED BY 审核	刘承昕
APPROVED BY 批核	黄明强

DATE/日期
2020-11-25

DRAWING NO./图号
16

DESCRIPTION/页面描述
展示中心点位

NOTES
All dimensions are in millimeter except otherwise noted.
All measurements should be verified on site.
For exact location to be confirmed later.
For exact Qty to be confirmed before fabrication.
The design has been produced by and is the sale & exclusive property of Albert AMG who reserve all rights of reproduction and construction in any form whatsoever and to whom this design must be returned forth with upon demand.The receipt by you of this design shall be evidence of your acceptance of these conditions.

注明
除特别注明外，图内尺寸均以毫米计算。
图内所示尺寸，必须在指定现场位置复核。
图内标识安装位置只供参考。
该设计图是由广州亚半高品牌管理有限公司设计制作。广州亚半高品牌管理有限公司拥有对该设计图的版权及在任何情况下回收该设计图的权利。接收该设计图将被视为已经接受同该设计图相关的条款声明。

REVISION/修改日程

REV 目录	DESCRIPTION 修改内容	DATE 日期

CLIENT/客户
深圳地铁置业

PROJECT/项目
深铁·阅山境

DESIGNED BY 设计	唐雪莹
DRAWN BY 制图	伍志江
CHECKED BY 审核	刘承昕
APPROVED BY 批核	黄明强

DATE/日期
2020-11-25

DRAWING NO./图号
17

DESCRIPTION/页面描述
字体选择

Chinese Font/ 中文简体
方正颜宋简体_准
一般使用守则和规则
标题字

标题中文字体应用

Chinese Font/ 中文简体
Hiragino Sans GB W3
一般使用守则和规则
一般内容文字 / 指示内容

标准中文字体应用

English Font/ 英文字體
CastleT
Rules & Regulations
Body Text
Directional Message
Heading

A B C D E F G H I J K L M N O P Q R S T U V W X Y Z
a b c d e f g h i j k l m n o p q r s t u v w x y z
, . ? & ! \$ % : " ; ' ()

Number Font/ 数字字體
Bauhaus Std Medium
Level Number / ID

1 2 3 4 5 6 7 8 9 0

NOTES
All dimensions are in millimeter except otherwise noted.
All measurements should be verified on site.
For exact location to be confirmed later.
For exact Qty to be confirmed before fabrication.
The design has been produced by and is the sale & exclusive property of Albert AMG who reserve all rights of reproduction and construction in any form whatsoever and to whom this design must be returned forth with upon demand.The receipt by you of this design shall be evidence of your acceptance of these conditions.

注明
除特别注明外，图内尺寸均以毫米计算。
图内所示尺寸，必须在指定现场位置复核。
图内标识安装位置只供参考。
该设计图是由广州亚半高品牌管理有限公司设计制作。广州亚半高品牌管理有限公司拥有对该设计图的版权及在任何情况下回收该设计图的权利。接收该设计图将被视为已经接受同该设计图相关的的条款声明。

REVISION/修改日程		
REV 目录	DESCRIPTION 修改内容	DATE 日期

CLIENT/客户
深圳地铁置业

PROJECT/项目
深铁·阅山境

DESIGNED BY 设计	唐雪莹
DRAWN BY 制图	伍志江
CHECKED BY 审核	刘承昕
APPROVED BY 批核	黄明强

DATE/日期
2020-11-25
DRAWING NO./图号
18

DESCRIPTION/页面描述
个性字体设计

1

BUILDING
栋

2

BUILDING
栋

A

UNIT
单元

B

UNIT
单元

C

UNIT
单元

D

UNIT
单元

1

2

3

4

A

B

C

D

E

F

H

G

NOTES
All dimensions are in millimeter except otherwise noted.
All measurements should be verified on site.
For exact location to be confirmed later.
For exact Qty to be confirmed before fabrication.
The design has been produced by and is the sale & exclusive property of Albert AMG who reserve all rights of reproduction and construction in any form whatsoever and to whom this design must be returned forth with upon demand.The receipt by you of this design shall be evidence of your acceptance of these conditions.

注明
除特别注明外，图内尺寸均以毫米计算。
图内所示尺寸，必须在指定现场位置复核。
图内标识安装位置只供参考。
该设计图是由广州亚半高品牌管理有限公司设计制作。广州亚半高品牌管理有限公司拥有对该设计图的版权及在任何情况下回收该设计图的权利。接收该设计图将被视为已经接受同该设计图相关的条款声明。

REVISION/修改日程		
REV 目录	DESCRIPTION 修改内容	DATE 日期

CLIENT/客户
深圳地铁置业

PROJECT/项目
深铁·阅山境


DESIGNED BY 设计	唐雪莹
DRAWN BY 制图	伍志江
CHECKED BY 审核	刘承昕
APPROVED BY 批核	黄明强

DATE/日期
2020-11-25

DRAWING NO./图号
19

DESCRIPTION/页面描述
图标设计


个性图标

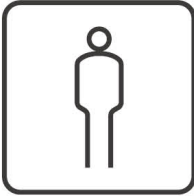

男洗手间
Gentlemen




女洗手间
Ladies

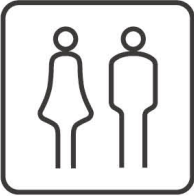


洗手间
Toilet




无障碍洗手间
Handicap Accessible

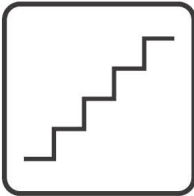

步行梯
Stairs

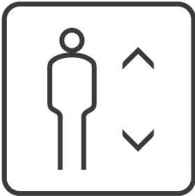

电梯
Lift

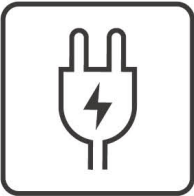

充电车位
Charging Parking



商业
Shopping

国标图标




停车场
Parking



非机动车库
Parking For Bicycle



禁止吸烟
No Smoking

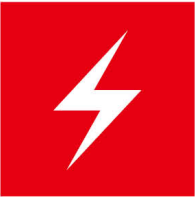

强电间
EHV Room




火情报警
Fire Alarm



灭火器
Fire Extinguisher



消防栓
Fire Hydrant

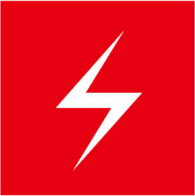

弱电间
ELV Room

NOTES
All dimensions are in millimeter except otherwise noted.
All measurements should be verified on site.
For exact location to be confirmed later.
For exact Qty to be confirmed before fabrication.
The design has been produced by and is the sale & exclusive property of Albert AMG who reserve all rights of reproduction and construction in any form whatsoever and to whom this design must be returned forth with upon demand.The receipt by you of this design shall be evidence of your acceptance of these conditions.

注明
除特别注明外，图内尺寸均以毫米计算。
图内所示尺寸，必须在指定现场位置复核。
图内标识安装位置只供参考。
该设计图是由广州亚半高品牌管理有限公司设计制作。广州亚半高品牌管理有限公司拥有对该设计图的版权及在任何情况下回收该设计图的权利。接收该设计图将被视为已经接受同该设计图相关的的条款声明。

REVISION/修改日程		
REV 目录	DESCRIPTION 修改内容	DATE 日期

CLIENT/客户
深圳地铁置业



PROJECT/项目
深铁·阅山境

DESIGNED BY 设计	唐雪莹
DRAWN BY 制图	伍志江
CHECKED BY 审核	刘承昕
APPROVED BY 批核	黄明强


DATE/日期
2020-11-25

DRAWING NO./图号
20

DESCRIPTION/页面描述
箭头设计

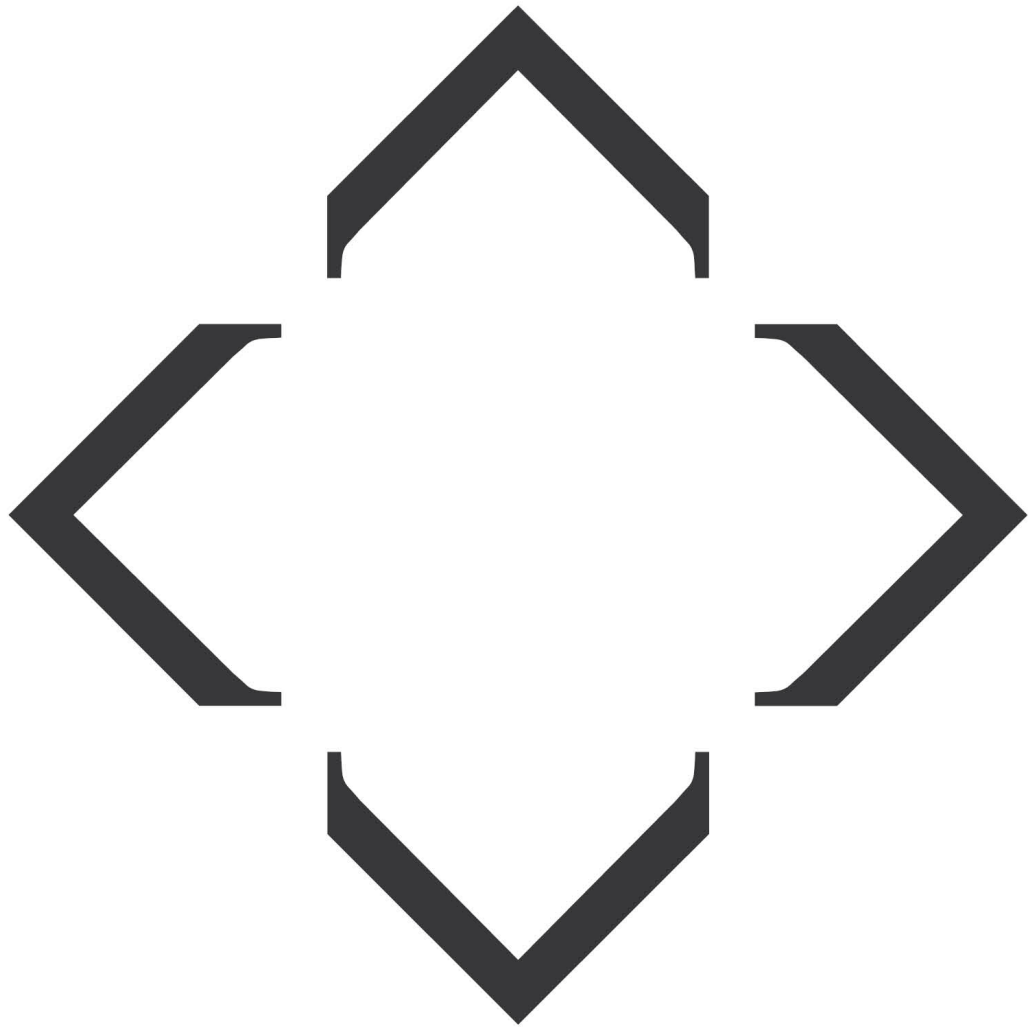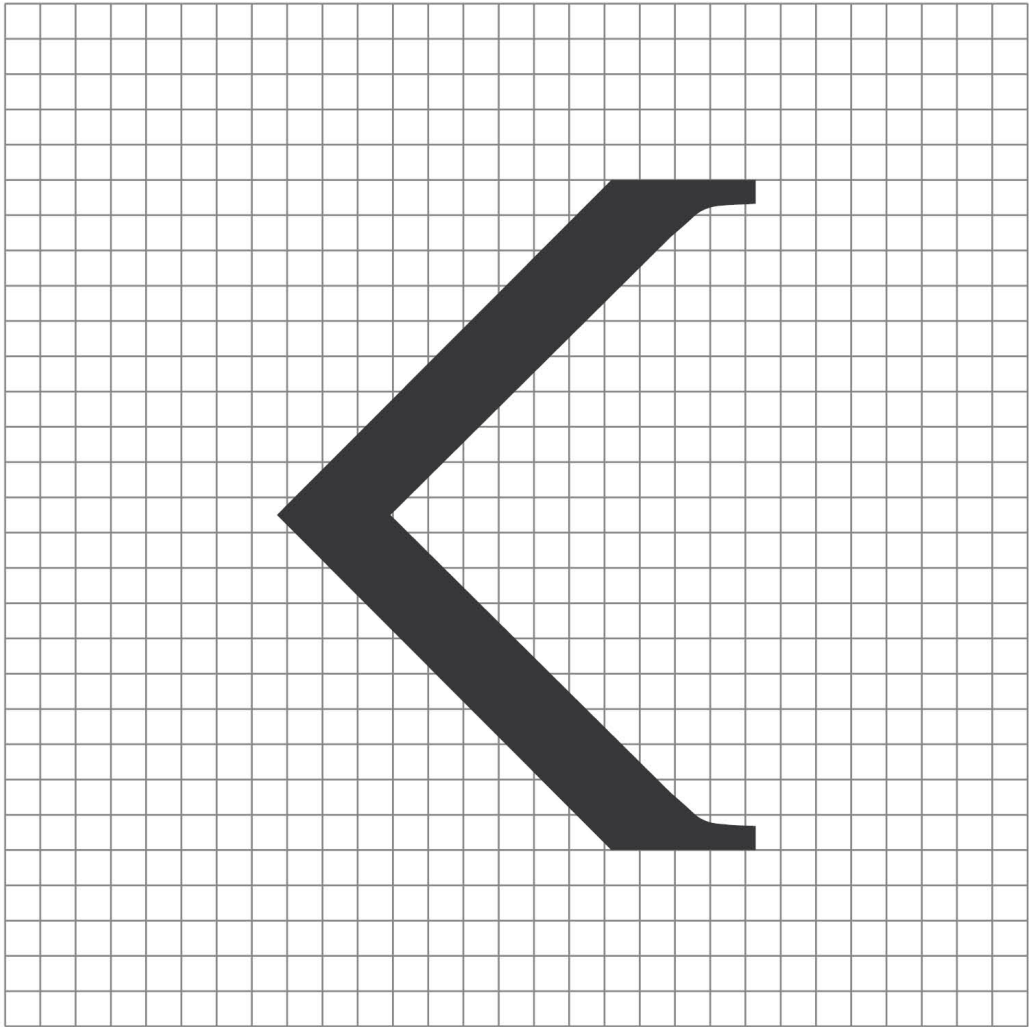


1 户外标识设计
OUTDOOR SIGNAGE DESIGN

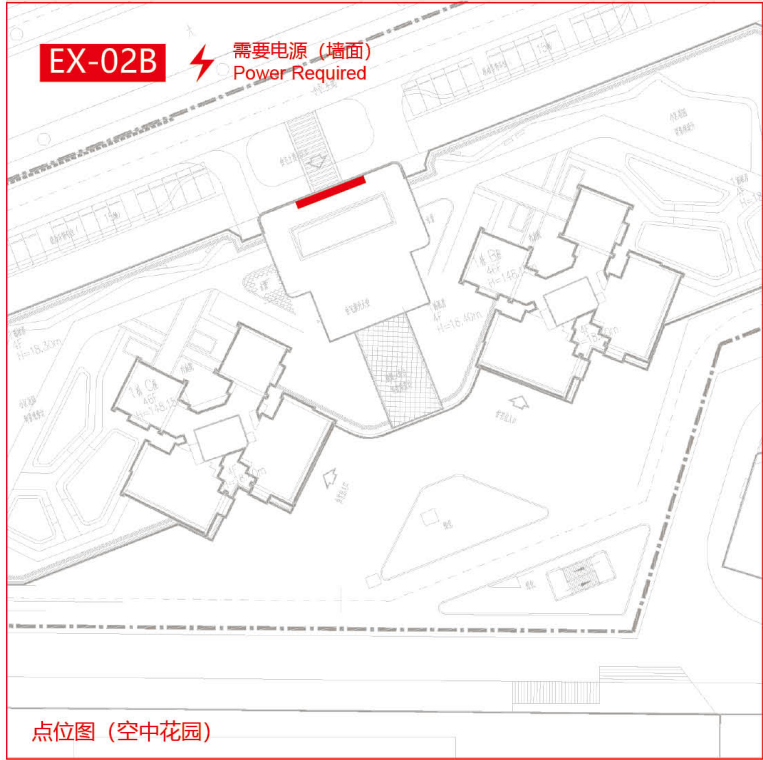


All sign content to be confirmed by the Client/ Designer. 所有标识内容需由业主/设计师确定。	Sign contractor is responsible to provide scale 1:1 paper/acrylic mock up and installed on site for inspection. 标识承建商须与提供比例为一比一的纸印/亚克力制模型。	Sign contractor is responsible to coordinate with architect, main contractor e.t.c. and other relevant units to make clear division of work and finish installation properly. 标识承建商须与建筑师，总承包商及其它相关单位协商及商讨有关安装，分工及施工的细节问题，确保安装能顺利完成。	This is design intent drawing only. Sign contractor to provide shop drawing for approval. 本图纸只能作概念设计参考用。标识承建商必须提供施工图予发包方及设计师审批。
--	---	--	--

制作工艺： A – 1.2mm不锈钢折弯立体字烤黑色漆PANTONE Black 5 C，背垫乳白亚克力，侧面发光；
B – 1.2mm不锈钢折弯立体字烤深红色漆PANTONE 1805 C，背垫乳白亚克力，侧面发光；
C – 种钉安装。

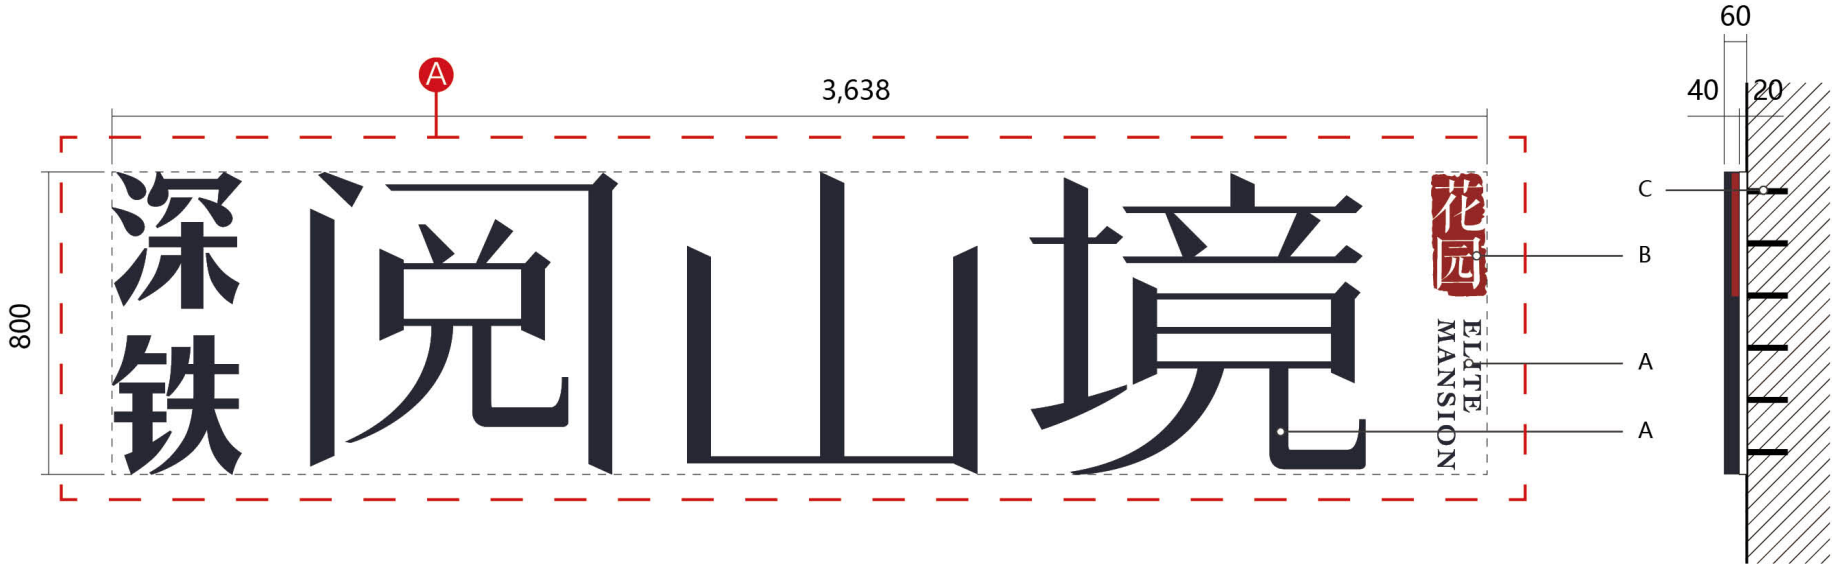

正面图 FRONT VIEW
Scale 1:20

侧面图 SIDE VIEW
Scale 1:20

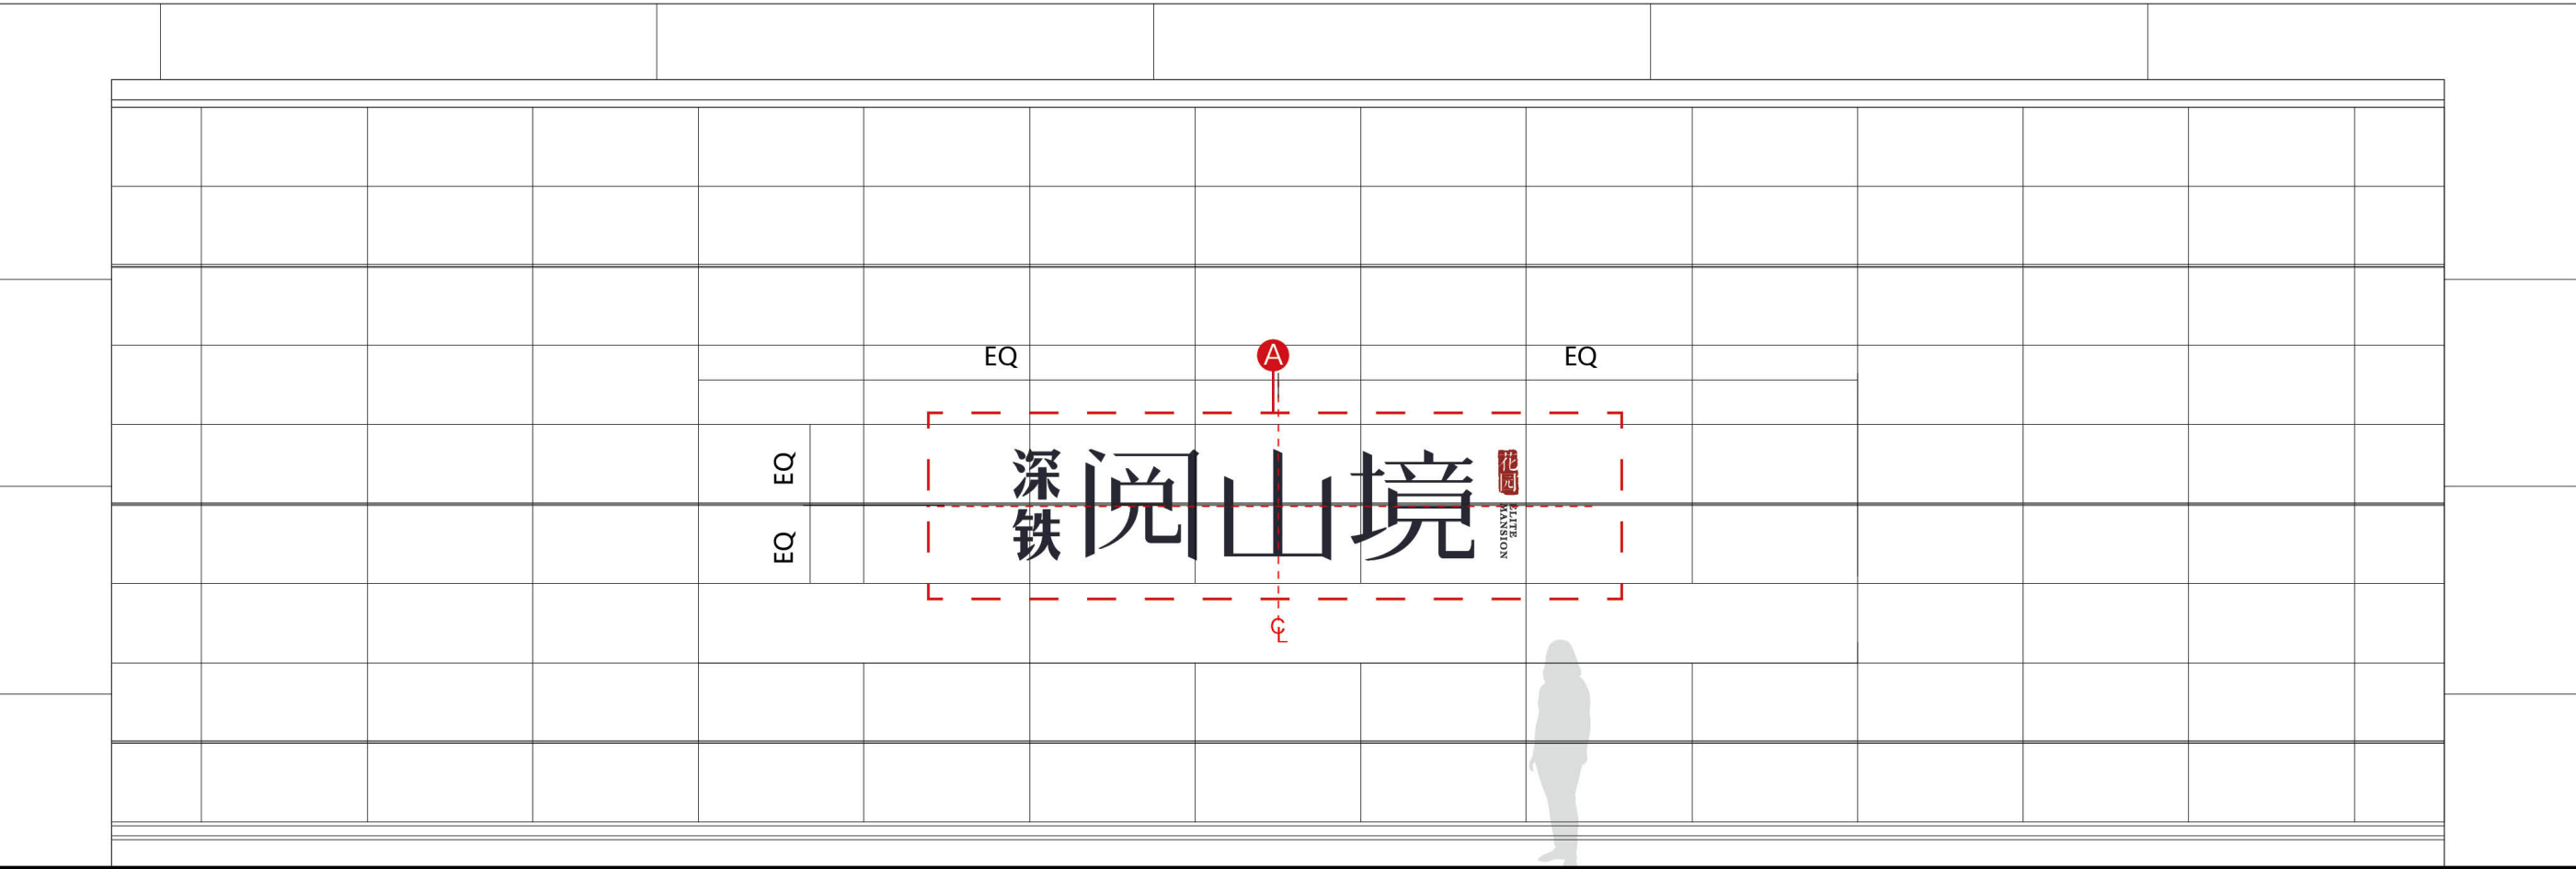

正面图 FRONT VIEW
Scale 1:50



AMG SIGNS (GUANGZHOU) CO., LTD
Add:No.50 Zhongshanqi Road,Room 1101-1103

NOTES
All dimensions are in millimeter except otherwise noted.
All measurements should be verified on site.
For exact location to be confirmed later.
For exact Qty to be confirmed before fabrication.
The design has been produced by and is the sale & exclusive property of Albert AMG who reserve all rights of reproduction and construction in any form whatsoever and to whom this design must be returned forth with upon demand.The receipt by you of this design shall be evidence of your acceptance of these conditions.

注明
除特别注明外，图内尺寸均以毫米计算。
图内所示尺寸，必须在指定现场位置复核。
图内标识安装位置只供参考。
该设计图是由广州亚半高品牌管理有限公司设计制作。广州亚半高品牌管理有限公司拥有对该设计图的版权及在任何情况下回收该设计图的权利。接收该设计图将被视为已经接受同该设计图相关的条款声明。

REVISION/修改日程		
REV 目录	DESCRIPTION 修改内容	DATE 日期

CLIENT/客户
深圳地铁置业


PROJECT/项目
深铁·阅山境

DESIGNED BY 设计	唐雪莹
DRAWN BY 制图	伍志江
CHECKED BY 审核	刘承昕
APPROVED BY 批核	黄明强

DATE/日期
2020-11-25



DRAWING NO./图号
EX-02B

DESCRIPTION/页面描述
入口景墙标识 B

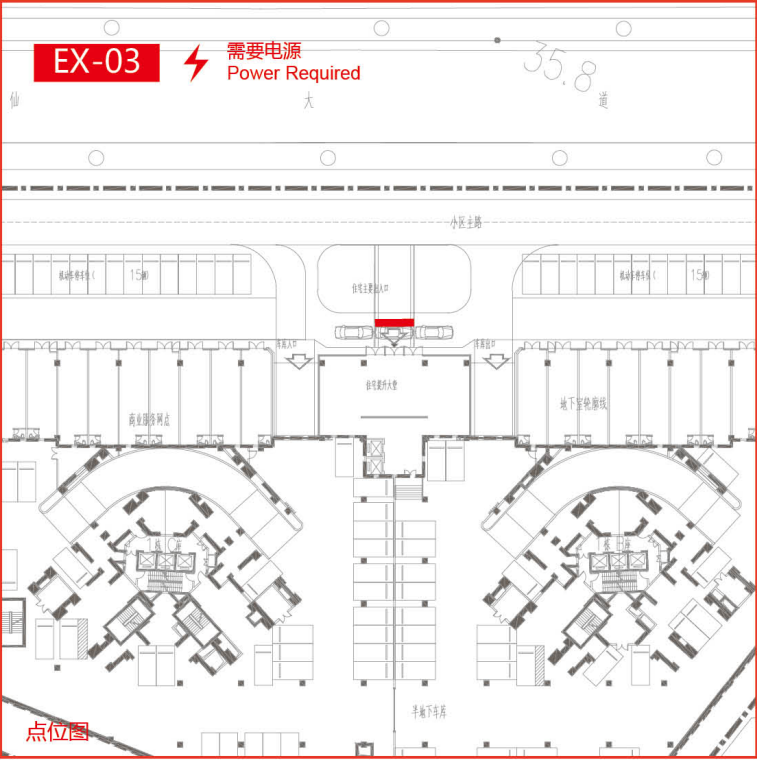

All sign content to be confirmed by the Client/ Designer. 所有标识内容需由业主/设计师确定。	Sign contractor is responsible to provide scale 1:1 paper/acrylic mock up and installed on site for inspection. 标识承建商须与提供比例为一比一的纸印/亚克力制模型。	Sign contractor is responsible to coordinate with architect, main contractor e.t.c. and other relevant units to make clear division of work and finish installation properly. 标识承建商须与建筑师，总承包商及其它相关单位协商及商讨有关安装，分工及施工的细节问题，确保安装能顺利完成。	This is design intent drawing only. Sign contractor to provide shop drawing for approval. 本图纸只能作概念设计参考用。标识承建商必须提供施工图予发包方及设计师审批。
--	---	--	--

制作工艺: A - 5mm乳白亚克力面贴3M3630-131透光膜，晚上发光;
B - 1.5mm不锈钢围边，外壳烤黑色漆，内喷白漆;
C - 50X50X5mm厚不锈钢方管烤米黄色漆（同建筑幕墙颜色）;
D - LED变压器带漏电保护装置，电源组应位于墙后的偏远位置;
E - 2mm厚钢板;
F - 户外防水LED贴片模组灯（3灯）,采用5050 芯片，DC12V,白光 色温 6000K;
G - M12镀锌钢贯穿螺栓及螺母。

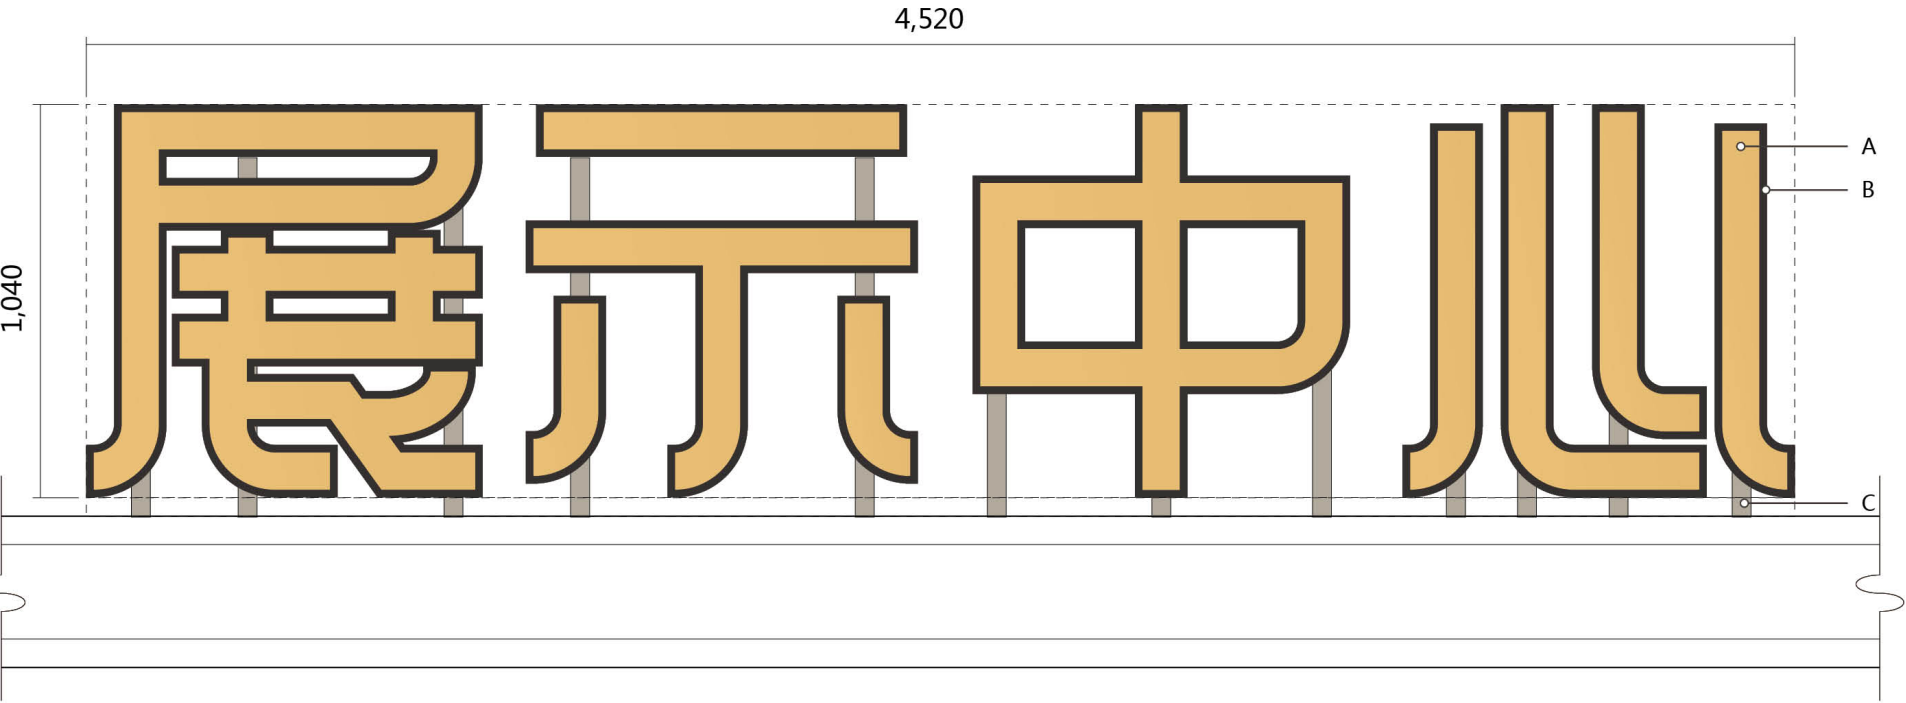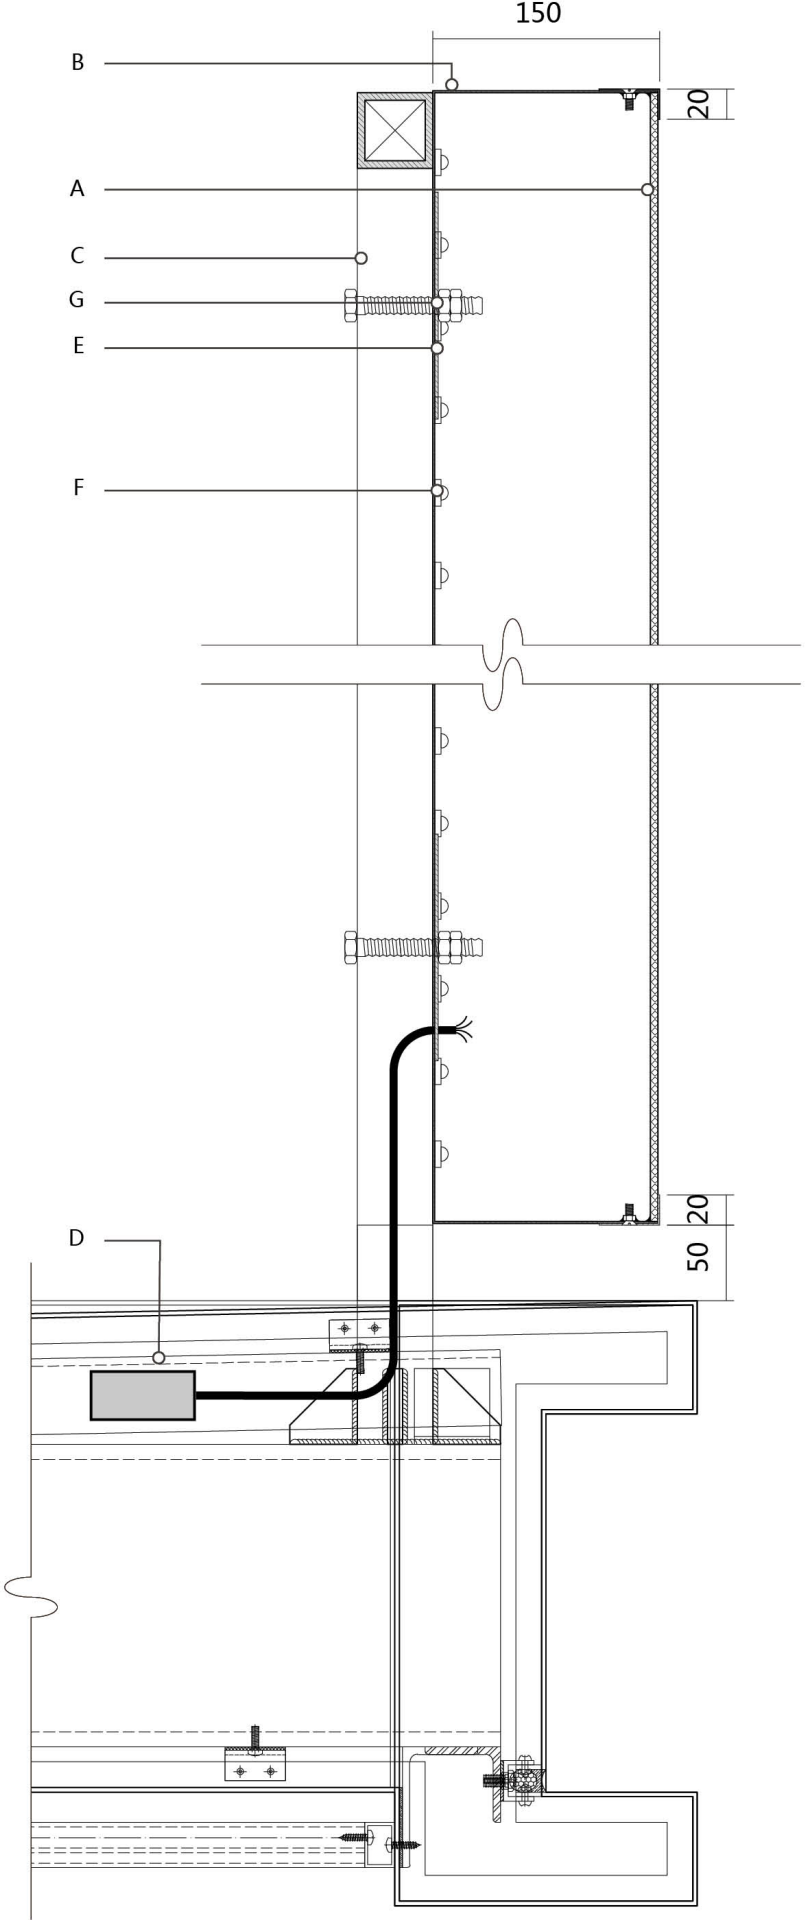

正面图 FRONT VIEW
Scale 1:20

剖面图A SECTIONAL VIEW A
Scale 1:5

AMG

DESIGN CONSULTANCY

AMG SIGNS (GUANGZHOU) CO., LTD
Add:No.50 Zhongshanqi Road,Room 1101-1103

NOTES
All dimensions are in millimeter except otherwise noted.
All measurements should be verified on site.
For exact location to be confirmed later.
For exact Qty to be confirmed before fabrication.
The design has been produced by and is the sale & exclusive property of Albert AMG who reserve all rights of reproduction and construction in any form whatsoever and to whom this design must be returned forth with upon demand.The receipt by you of this design shall be evidence of your acceptance of these conditions.

注明
除特别注明外，图内尺寸均以毫米计算。
图内所示尺寸，必须在指定现场位置复核。
图内标识安装位置只供参考。
该设计图是由广州亚半高品牌管理有限公司设计制作。广州亚半高品牌管理有限公司拥有对该设计图的版权及在任何情况下回收该设计图的权利。接收该设计图将被视为已经接受同该设计图相关的条款声明。

REVISION/修改日程		
REV 目录	DESCRIPTION 修改内容	DATE 日期

CLIENT/客户
深圳地铁置业


PROJECT/项目
深铁·阅山境

DESIGNED BY 设计	唐雪莹
DRAWN BY 制图	伍志江
CHECKED BY 审核	刘承昕
APPROVED BY 批核	黄明强

DATE/日期
2020-11-25

DRAWING NO./图号
EX-03

DESCRIPTION/页面描述
入口雨棚标识
(营销中心)

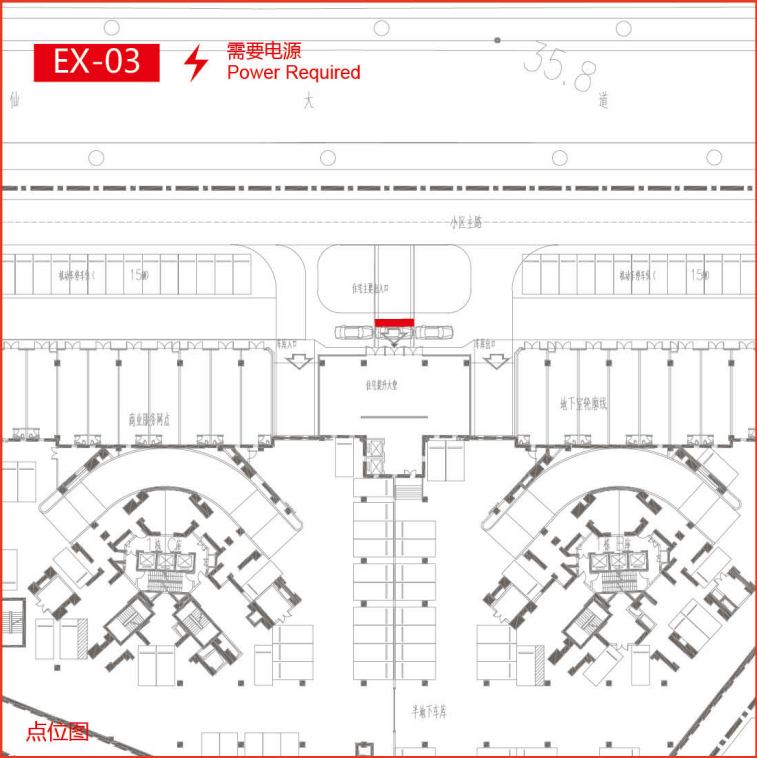

All sign content to be confirmed by the Client/ Designer.
所有标识内容需由业主/设计师确定。

Sign contractor is responsible to provide scale 1:1 paper/acrylic mock up and installed on site for inspection.
标识承建商须与提供比例为一比一的纸印/亚克力制模型。

Sign contractor is responsible to coordinate with architect, main contractor e.t.c. and other relevant units to make clear division of work and finish installation properly.
标识承建商须与建筑师，总承包商及其它相关单位协商及商讨有关安装，分工及施工的细节问题，确保安装能顺利完成。

This is design intent drawing only. Sign contractor to provide shop drawing for approval.
本图纸只能作概念设计参考用。标识承建商必须提供施工图予发包方及设计师审批。



正面图 FRONT VIEW
Scale 1:100



AMG SIGNS (GUANGZHOU) CO., LTD
Add:No.50 Zhongshanqi Road,Room 1101-1103

NOTES
All dimensions are in millimeter except otherwise noted.
All measurements should be verified on site.
For exact location to be confirmed later.
For exact Qty to be confirmed before fabrication.
The design has been produced by and is the sale & exclusive property of Albert AMG who reserve all rights of reproduction and construction in any form whatsoever and to whom this design must be returned forth with upon demand.The receipt by you of this design shall be evidence of your acceptance of these conditions.

注明
除特别注明外，图内尺寸均以毫米计算。
图内所示尺寸，必须在指定现场位置复核。
图内标识安装位置只供参考。
该设计图是由广州亚半高品牌管理有限公司设计制作。广州亚半高品牌管理有限公司拥有对该设计图的版权及在任何情况下回收该设计图的权利。接收该设计图将被视为已经接受同该设计图相关的条款声明。

REVISION/修改日程

REV 目录	DESCRIPTION 修改内容	DATE 日期

CLIENT/客户
深圳地铁置业

PROJECT/项目
深铁·阅山境

DESIGNED BY 设计	唐雪莹
DRAWN BY 制图	伍志江
CHECKED BY 审核	刘承昕
APPROVED BY 批核	黄明强

DATE/日期

2020-11-25


DRAWING NO./图号

EX-03

DESCRIPTION/页面描述

入口雨棚标识定位图

(营销中心)

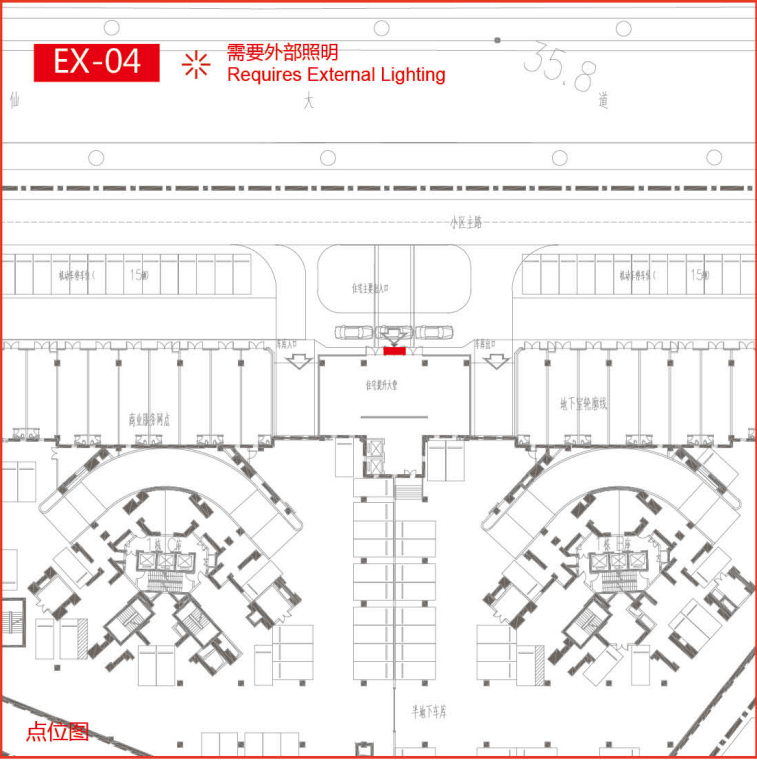


All sign content to be confirmed by the Client/ Designer. 所有标识内容需由业主/设计师确定。	Sign contractor is responsible to provide scale 1:1 paper/acrylic mock up and installed on site for inspection. 标识承建商须与提供比例为一比一的纸印/亚克力制模型。	Sign contractor is responsible to coordinate with architect, main contractor e.t.c. and other relevant units to make clear division of work and finish installation properly. 标识承建商须与建筑师，总承包商及其它相关单位协商及商讨有关安装，分工及施工的细节问题，确保安装能顺利完成。	This is design intent drawing only. Sign contractor to provide shop drawing for approval. 本图纸只能作概念设计参考用。标识承建商必须提供施工图予发包方及设计师审批。
--	---	--	--


制作工艺： A – 1.2mm厚拉丝不锈钢围边独立字电镀玫瑰金；
A – 种钉安装



正面图 FRONT VIEW
Scale 1:10

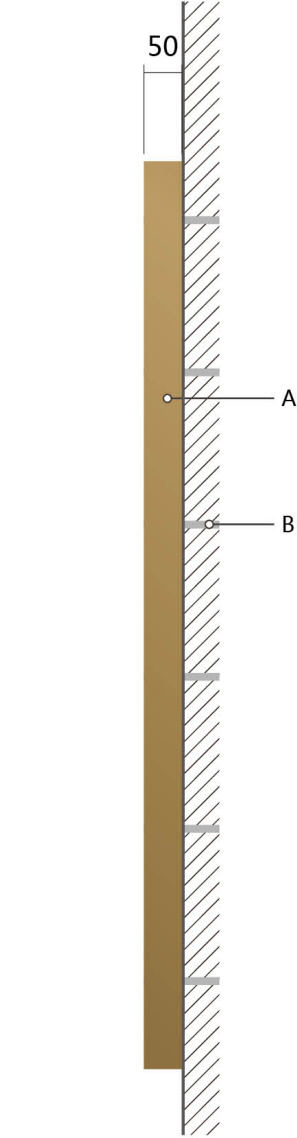

侧面图 SIDE VIEW
Scale 1:10

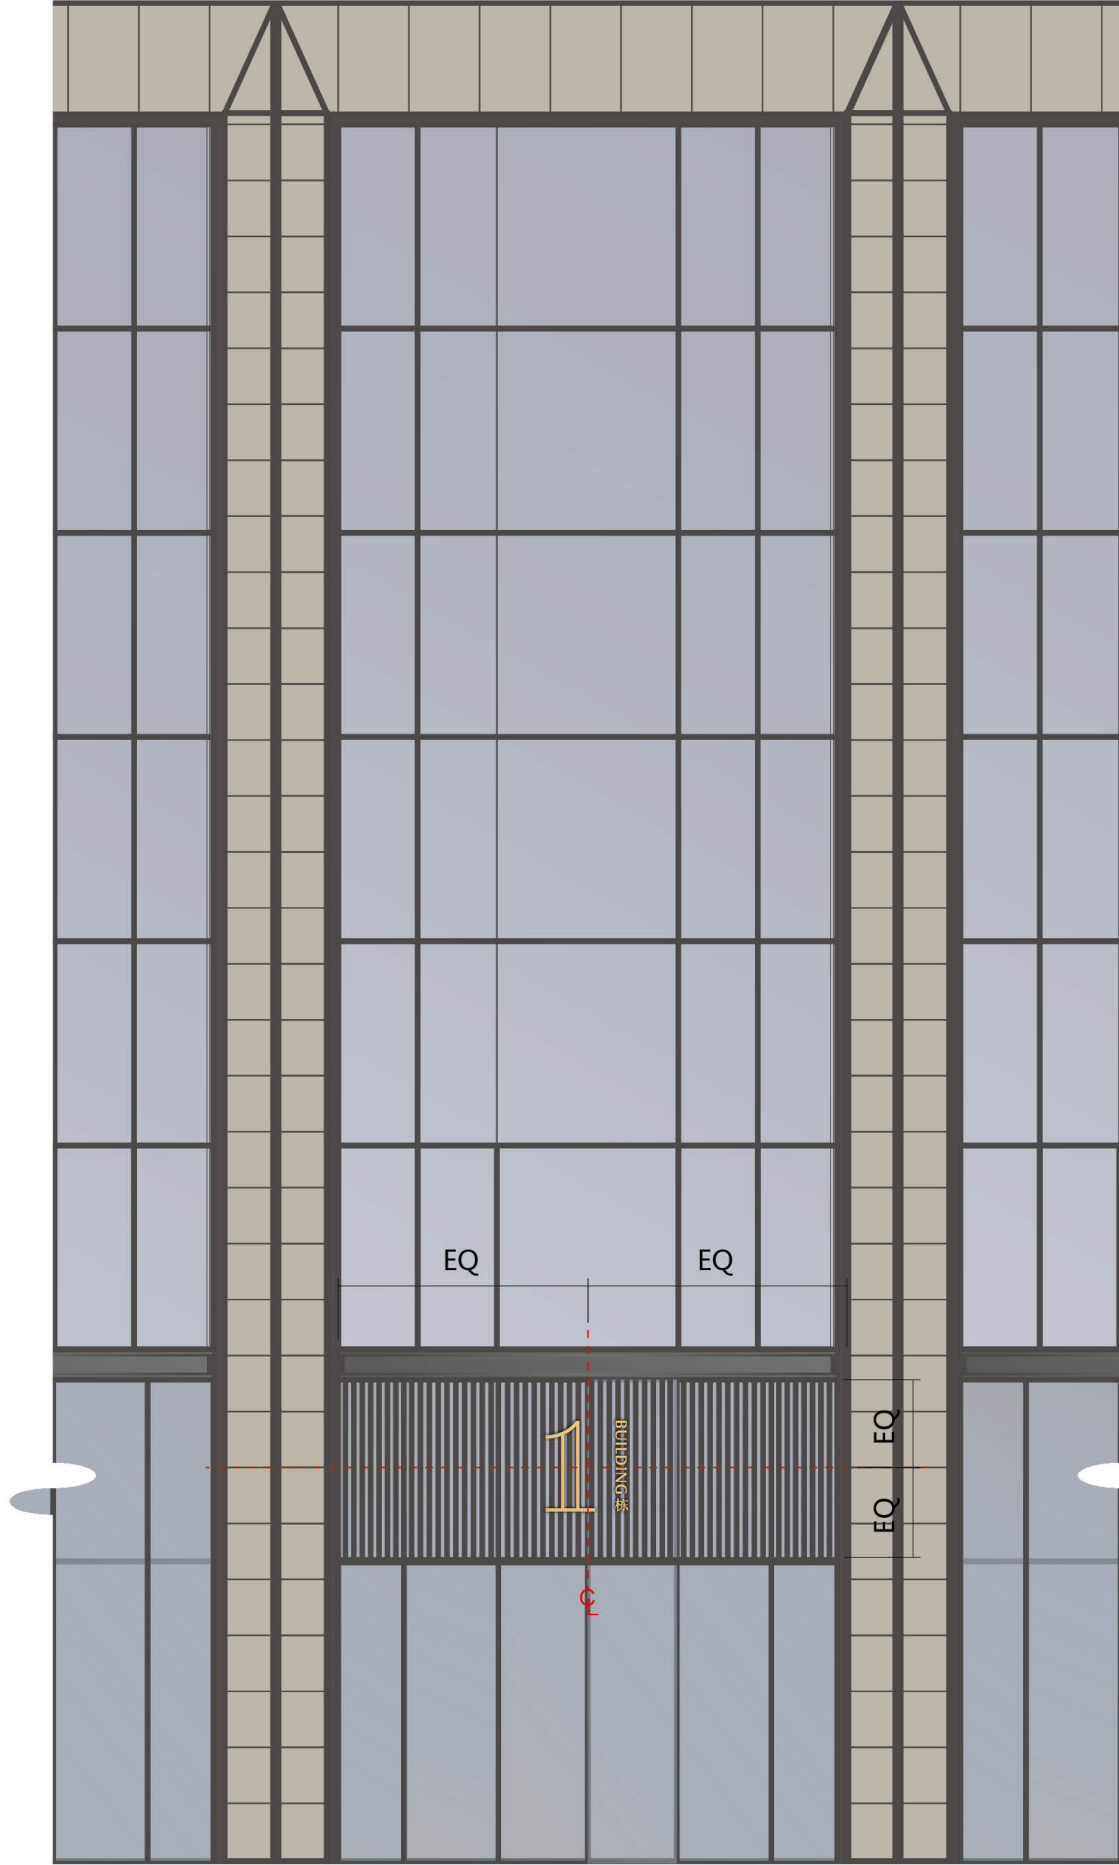

正面图 FRONT VIEW
Scale 1:100



AMG SIGNS (GUANGZHOU) CO., LTD
Add:No.50 Zhongshanqi Road,Room 1101-1103

NOTES
All dimensions are in millimeter except otherwise noted.
All measurements should be verified on site.
For exact location to be confirmed later.
For exact Qty to be confirmed before fabrication.
The design has been produced by and is the sale & exclusive property of Albert AMG who reserve all rights of reproduction and construction in any form whatsoever and to whom this design must be returned forth with upon demand.The receipt by you of this design shall be evidence of your acceptance of these conditions.

注明
除特别注明外，图内尺寸均以毫米计算。
图内所示尺寸，必须在指定现场位置复核。
图内标识安装位置只供参考。
该设计图是由广州亚半高品牌管理有限公司设计制作。广州亚半高品牌管理有限公司拥有对该设计图的版权及在任何情况下回收该设计图的权利。接收该设计图将被视为已经接受同该设计图相关的条款声明。

REVISION/修改日程		
REV 目录	DESCRIPTION 修改内容	DATE 日期

CLIENT/客户
深圳地铁置业


PROJECT/项目
深铁·阅山境

DESIGNED BY 设计	唐雪莹
DRAWN BY 制图	伍志江
CHECKED BY 审核	刘承昕
APPROVED BY 批核	黄明强

DATE/日期
2020-11-25


DRAWING NO./图号
EX-04

DESCRIPTION/页面描述
楼栋号

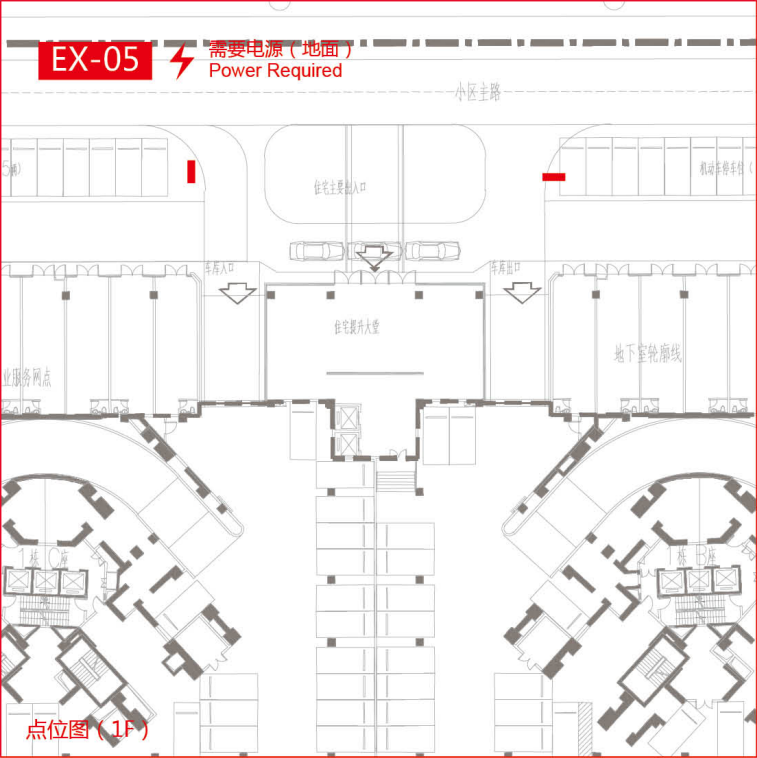

All sign content to be confirmed by the Client/ Designer. 所有标识内容需由业主/设计师确定。	Sign contractor is responsible to provide scale 1:1 paper/acrylic mock up and installed on site for inspection. 标识承建商须与提供比例为一比一的纸印/亚克力制模型。	Sign contractor is responsible to coordinate with architect, main contractor e.t.c. and other relevant units to make clear division of work and finish installation properly. 标识承建商须与建筑师，总承包商及其它相关单位协商及商讨有关安装，分工及施工的细节问题，确保安装能顺利完成。	This is design intent drawing only. Sign contractor to provide shop drawing for approval. 本图纸只能作概念设计参考用。标识承建商必须提供施工图予发包方及设计师审批。
--	---	--	--

制作工艺： A – 1.2mm厚拉丝不锈钢电镀玫瑰金；
B – 文字为6mm厚超白玻璃背贴3M3630-005透光膜，再贴5mm厚乳白亚克力，夜间发光
C – 6mm厚超白玻璃背喷黑色漆；

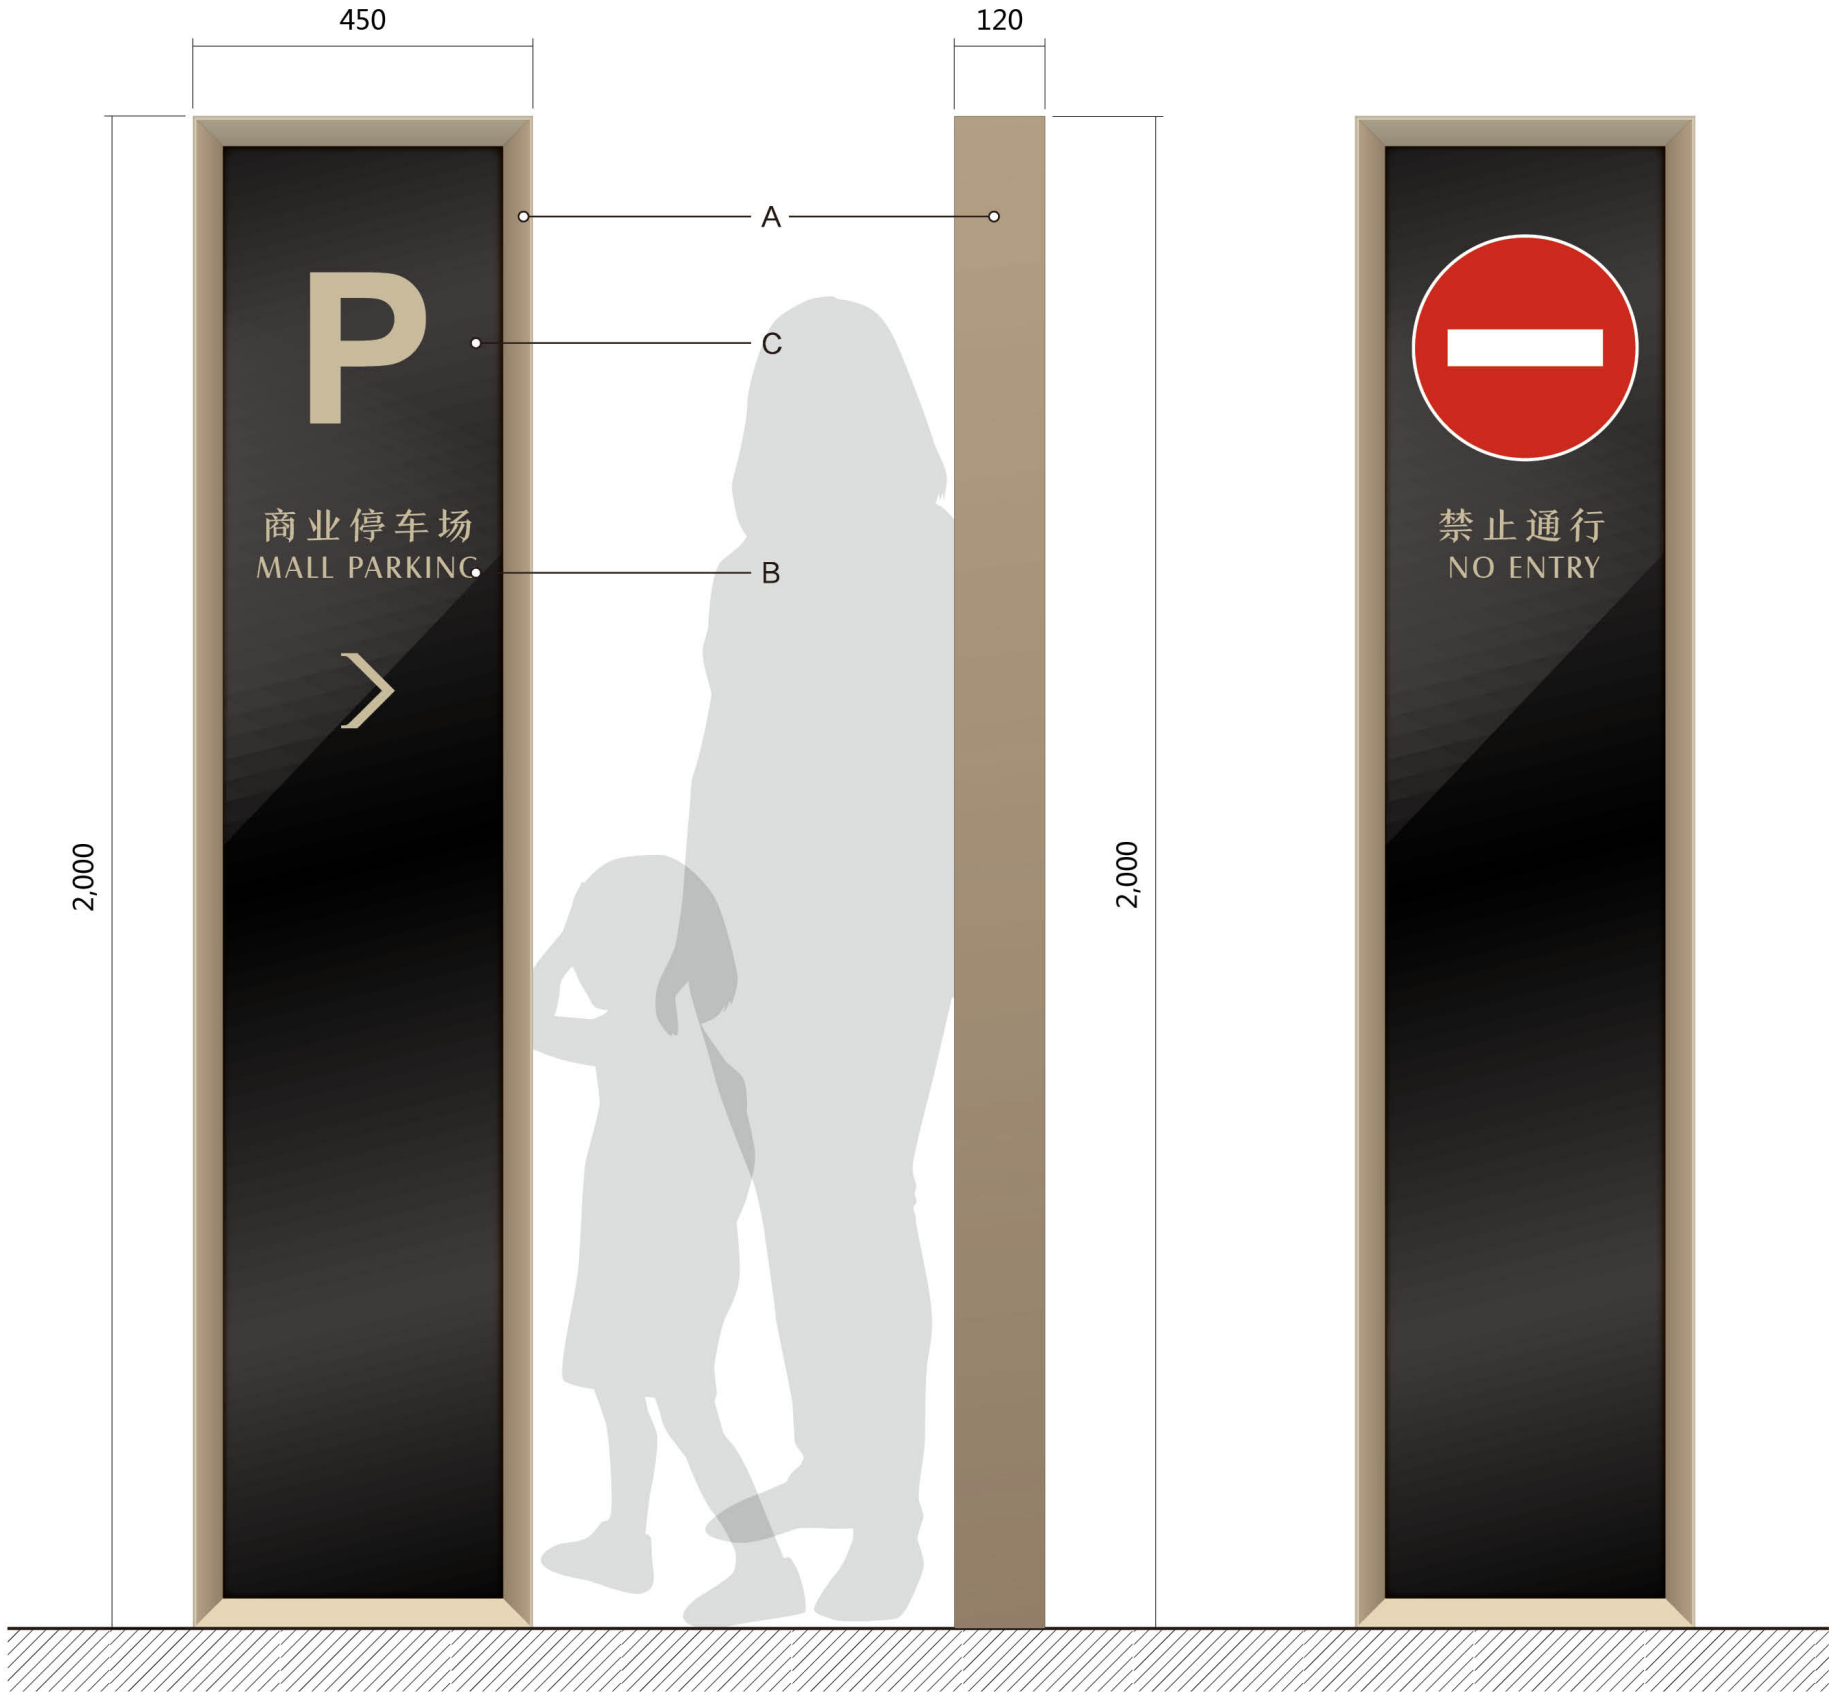

正面图 FRONT VIEW
Scale 1:10

侧面图 SIDE VIEW
Scale 1:10



AMG SIGNS (GUANGZHOU) CO., LTD
Add:No.50 Zhongshanqi Road,Room 1101-1103

NOTES
All dimensions are in millimeter except otherwise noted.
All measurements should be verified on site.
For exact location to be confirmed later.
For exact Qty to be confirmed before fabrication.
The design has been produced by and is the sale & exclusive property of Albert AMG who reserve all rights of reproduction and construction in any form whatsoever and to whom this design must be returned forth with upon demand.The receipt by you of this design shall be evidence of your acceptance of these conditions.

注明
除特别注明外，图内尺寸均以毫米计算。
图内所示尺寸，必须在指定现场位置复核。
图内标识安装位置只供参考。
该设计图是由广州亚半高品牌管理有限公司设计制作。广州亚半高品牌管理有限公司拥有对该设计图的版权及在任何情况下回收该设计图的权利。接收该设计图将被视为已经接受同该设计图相关的条款声明。

REVISION/修改日程		
REV 目录	DESCRIPTION 修改内容	DATE 日期

CLIENT/客户
深圳地铁置业

PROJECT/项目
深铁·阅山境

DESIGNED BY 设计	唐雪莹
DRAWN BY 制图	伍志江
CHECKED BY 审核	刘承昕
APPROVED BY 批核	黄明强

DATE/日期
2020-11-25


DRAWING NO./图号
EX-05

DESCRIPTION/页面描述
户外方向指引

This is design intent drawing only. Sign contractor to provide shop drawing for approval.
本图纸只能作概念设计参考用。标识承建商必须提供施工图予发包方及设计师审批。





剖面图B SECTIONAL VIEW B
Scale 1:2

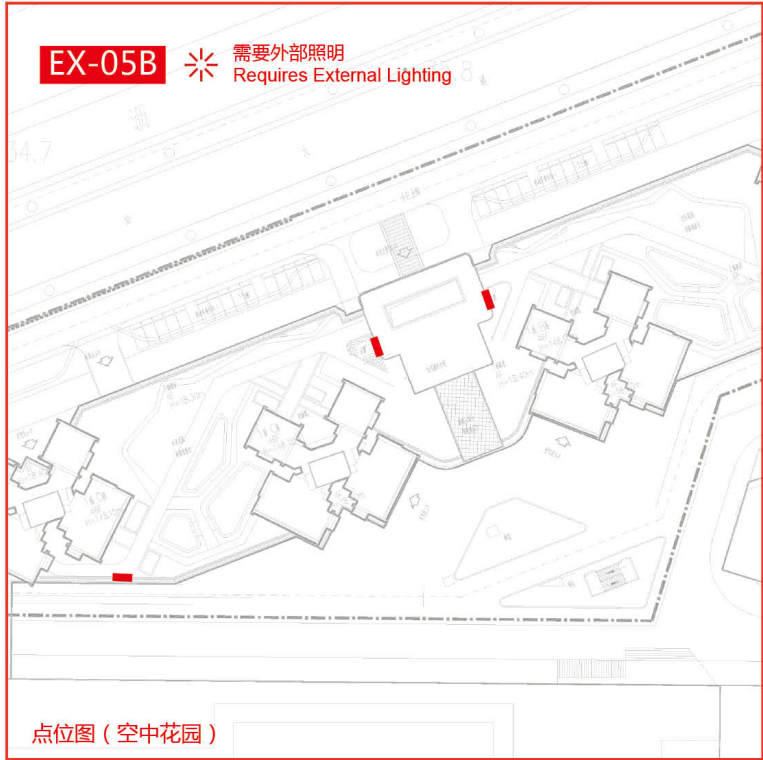

All sign content to be confirmed by the Client/ Designer. 所有标识内容需由业主/设计师确定。	Sign contractor is responsible to provide scale 1:1 paper/acrylic mock up and installed on site for inspection. 标识承建商须与提供比例为一比一的纸印/亚克力制模型。	Sign contractor is responsible to coordinate with architect, main contractor e.t.c. and other relevant units to make clear division of work and finish installation properly. 标识承建商须与建筑师，总承包商及其它相关单位协商及商讨有关安装，分工及施工的细节问题，确保安装能顺利完成。	This is design intent drawing only. Sign contractor to provide shop drawing for approval. 本图纸只能作概念设计参考用。标识承建商必须提供施工图予发包方及设计师审批。
--	---	--	--

制作工艺: A – 5mm厚拉丝不锈钢雕刻独立字电镀玫瑰金;
B – 1.2MM拉丝不锈钢围边电镀玫瑰金;
C – 1.2MM镜面不锈钢电镀黑色;
D – 25x3mm等边角钢;
E – 沉头螺丝电镀玫瑰金;
F – M6金属胀锚螺栓;

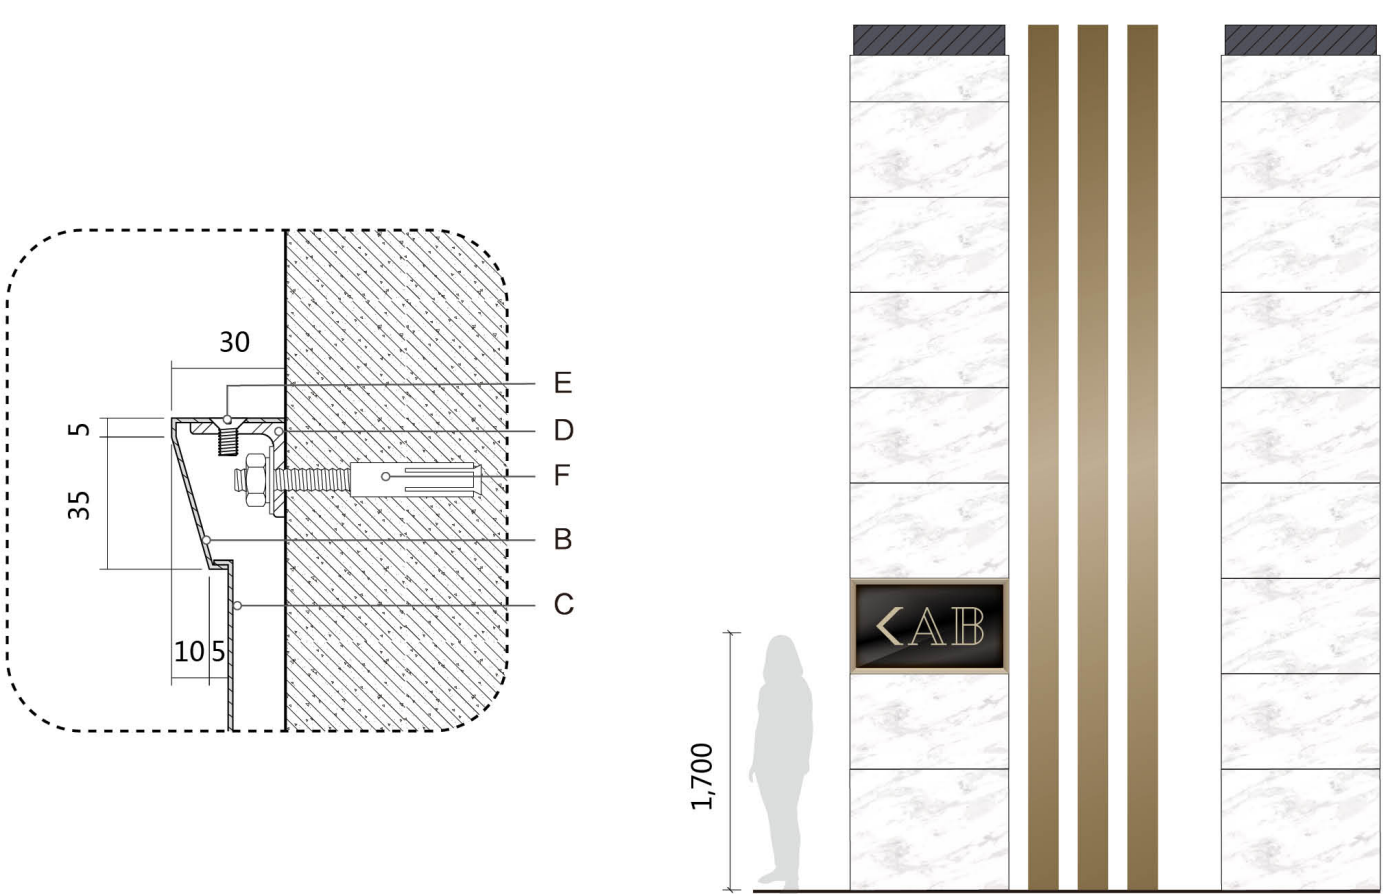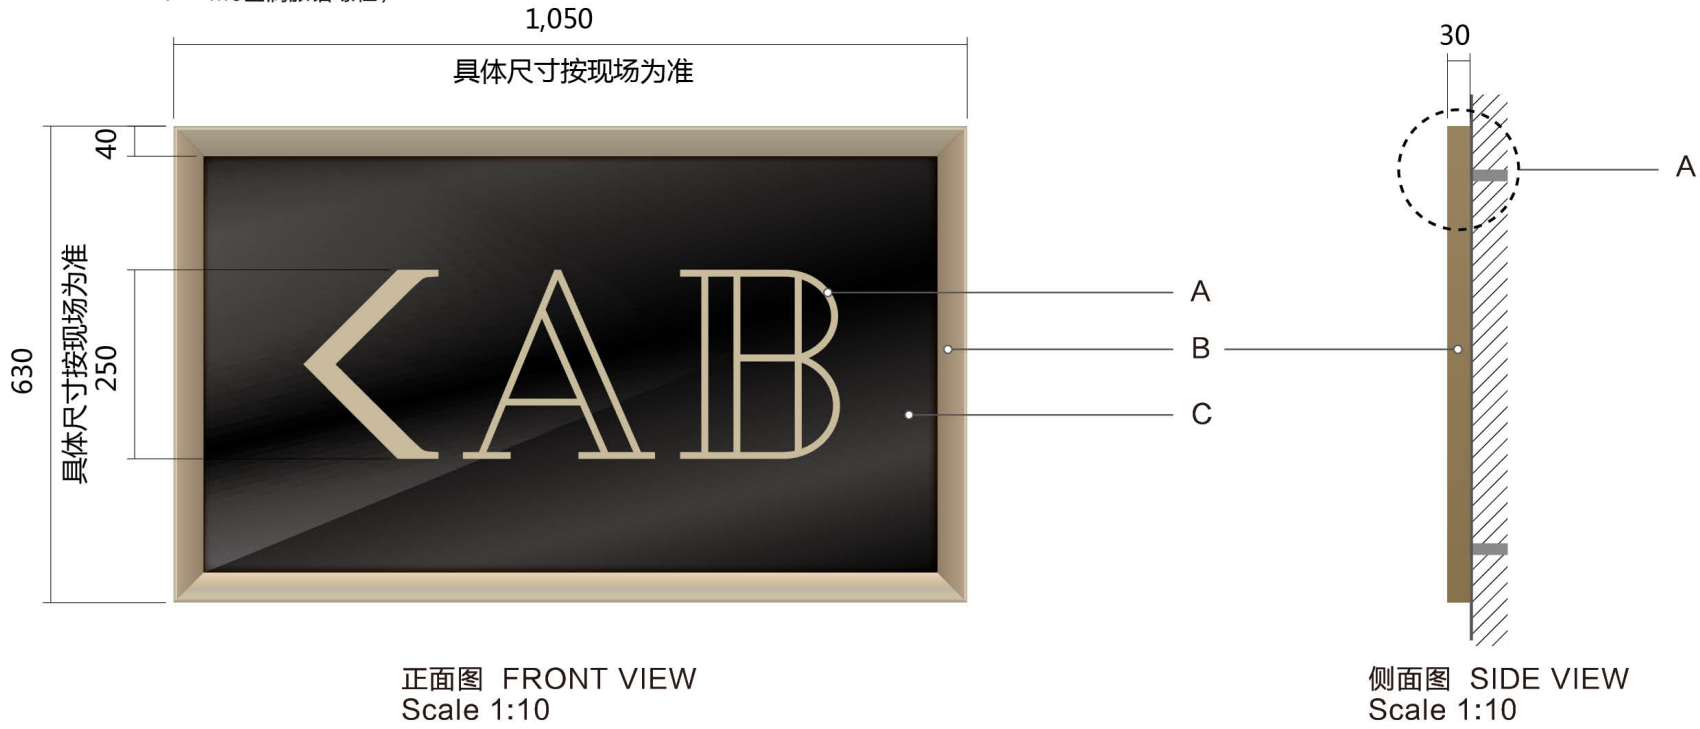

剖面图A SECTIONAL VIEW A
Scale 1:2

正面图 FRONT VIEW
Scale 1:50



AMG SIGNS (GUANGZHOU) CO., LTD
Add:No.50 Zhongshanqi Road,Room 1101-1103

NOTES
All dimensions are in millimeter except otherwise noted.
All measurements should be verified on site.
For exact location to be confirmed later.
For exact Qty to be confirmed before fabrication.
The design has been produced by and is the sale & exclusive property of Albert AMG who reserve all rights of reproduction and construction in any form whatsoever and to whom this design must be returned forth with upon demand.The receipt by you of this design shall be evidence of your acceptance of these conditions.

注明
除特别注明外，图内尺寸均以毫米计算。
图内所示尺寸，必须在指定现场位置复核。
图内标识安装位置只供参考。
该设计图是由广州亚半高品牌管理有限公司设计制作。广州亚半高品牌管理有限公司拥有对该设计图的版权及在任何情况下回收该设计图的权利。接收该设计图将被视为已经接受同该设计图相关的条款声明。

REVISION/修改日程		
REV 目录	DESCRIPTION 修改内容	DATE 日期

CLIENT/客户
深圳地铁置业

PROJECT/项目
深铁·阅山境

DESIGNED BY 设计	唐雪莹
DRAWN BY 制图	伍志江
CHECKED BY 审核	刘承昕
APPROVED BY 批核	黄明强

DATE/日期
2020-11-25


DRAWING NO./图号
EX-05B

DESCRIPTION/页面描述
户外方向指引 B




All sign content to be confirmed by the Client/ Designer. 所有标识内容需由业主/设计师确定。	Sign contractor is responsible to provide scale 1:1 paper/acrylic mock up and installed on site for inspection. 标识承建商须与提供比例为一比一的纸印/亚克力制模型。	Sign contractor is responsible to coordinate with architect, main contractor e.t.c. and other relevant units to make clear division of work and finish installation properly. 标识承建商须与建筑师，总承包商及其它相关单位协商及商讨有关安装，分工及施工的细节问题，确保安装能顺利完成。	This is design intent drawing only. Sign contractor to provide shop drawing for approval. 本图纸只能作概念设计参考用。标识承建商必须提供施工图予发包方及设计师审批。
--	---	--	--


制作工艺：A - 1.2mm厚拉丝不锈钢电镀枪灰色；
B - 1.2mm厚拉丝不锈钢围边字电镀黑色,背部面盖5mm厚乳白亚克力发光；

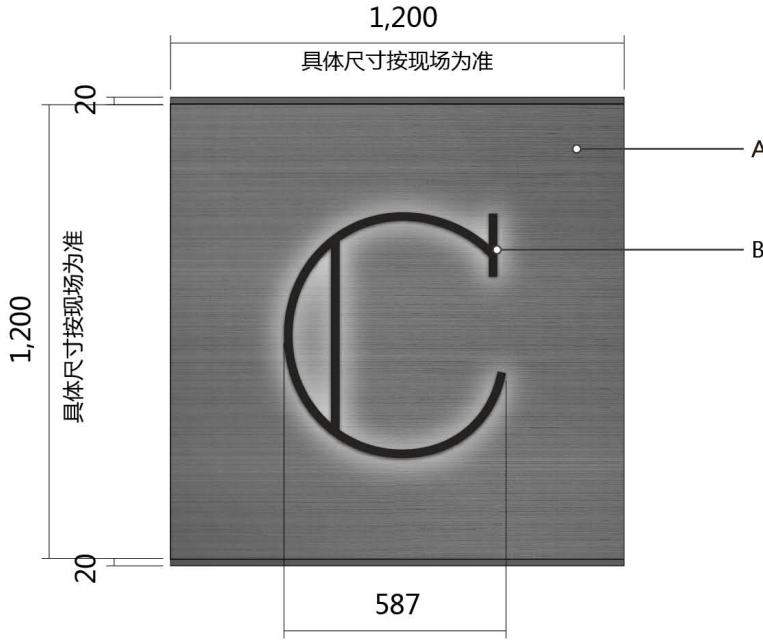

正面图 FRONT VIEW
Scale 1:20

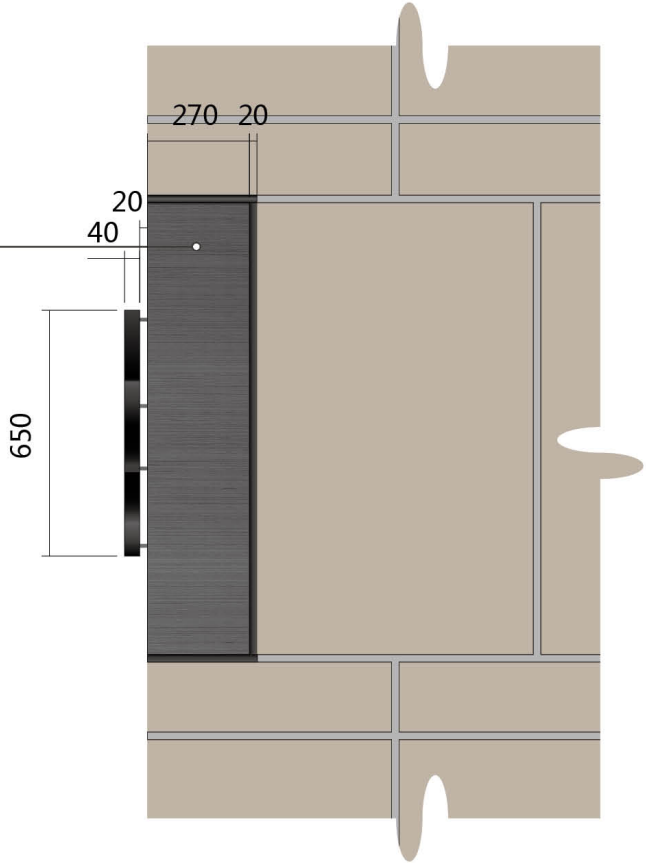

侧面图 SIDE VIEW
Scale 1:20

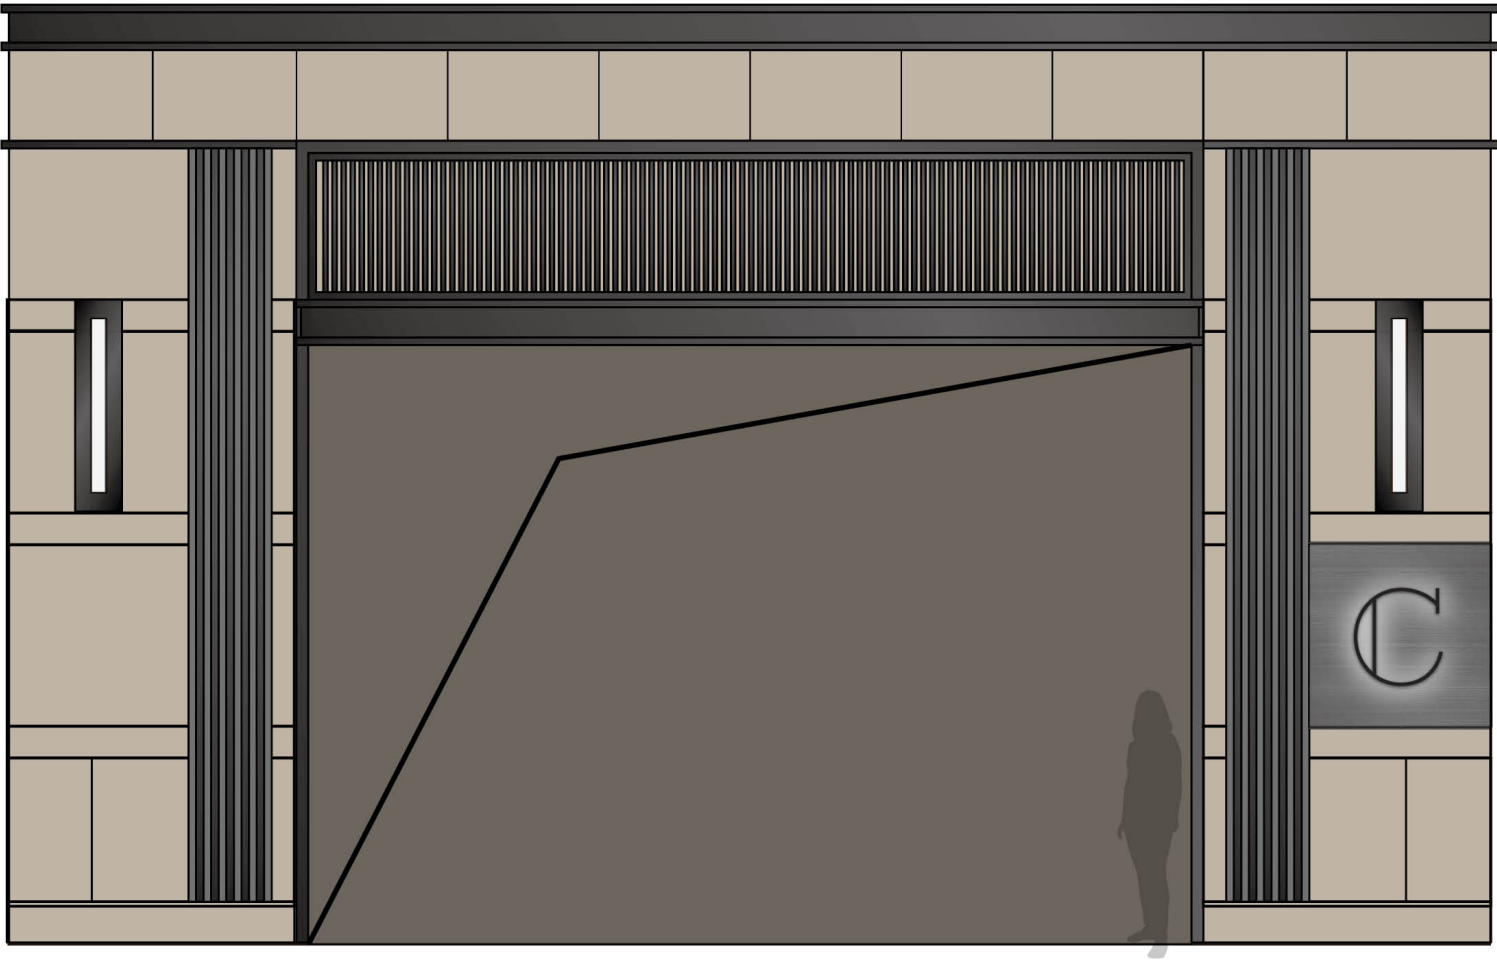

正面图 FRONT VIEW
Scale 1:50

NOTES
All dimensions are in millimeter except otherwise noted.
All measurements should be verified on site.
For exact location to be confirmed later.
For exact Qty to be confirmed before fabrication.
The design has been produced by and is the sale & exclusive property of Albert AMG who reserve all rights of reproduction and construction in any form whatsoever and to whom this design must be returned forth with upon demand.The receipt by you of this design shall be evidence of your acceptance of these conditions.

注明
除特别注明外，图内尺寸均以毫米计算。
图内所示尺寸，必须在指定现场位置复核。
图内标识安装位置只供参考。
该设计图是由广州亚半高品牌管理有限公司设计制作。广州亚半高品牌管理有限公司拥有对该设计图的版权及在任何情况下回收该设计图的权利。接收该设计图将被视为已经接受同该设计图相关的条款声明。

REVISION/修改日程		
REV 目录	DESCRIPTION 修改内容	DATE 日期

CLIENT/客户
深圳地铁置业


PROJECT/项目
深铁·阅山境

DESIGNED BY 设计	唐雪莹
DRAWN BY 制图	伍志江
CHECKED BY 审核	刘承昕
APPROVED BY 批核	黄明强

DATE/日期
2020-11-25

DRAWING NO./图号
EX-06

DESCRIPTION/页面描述
单元号

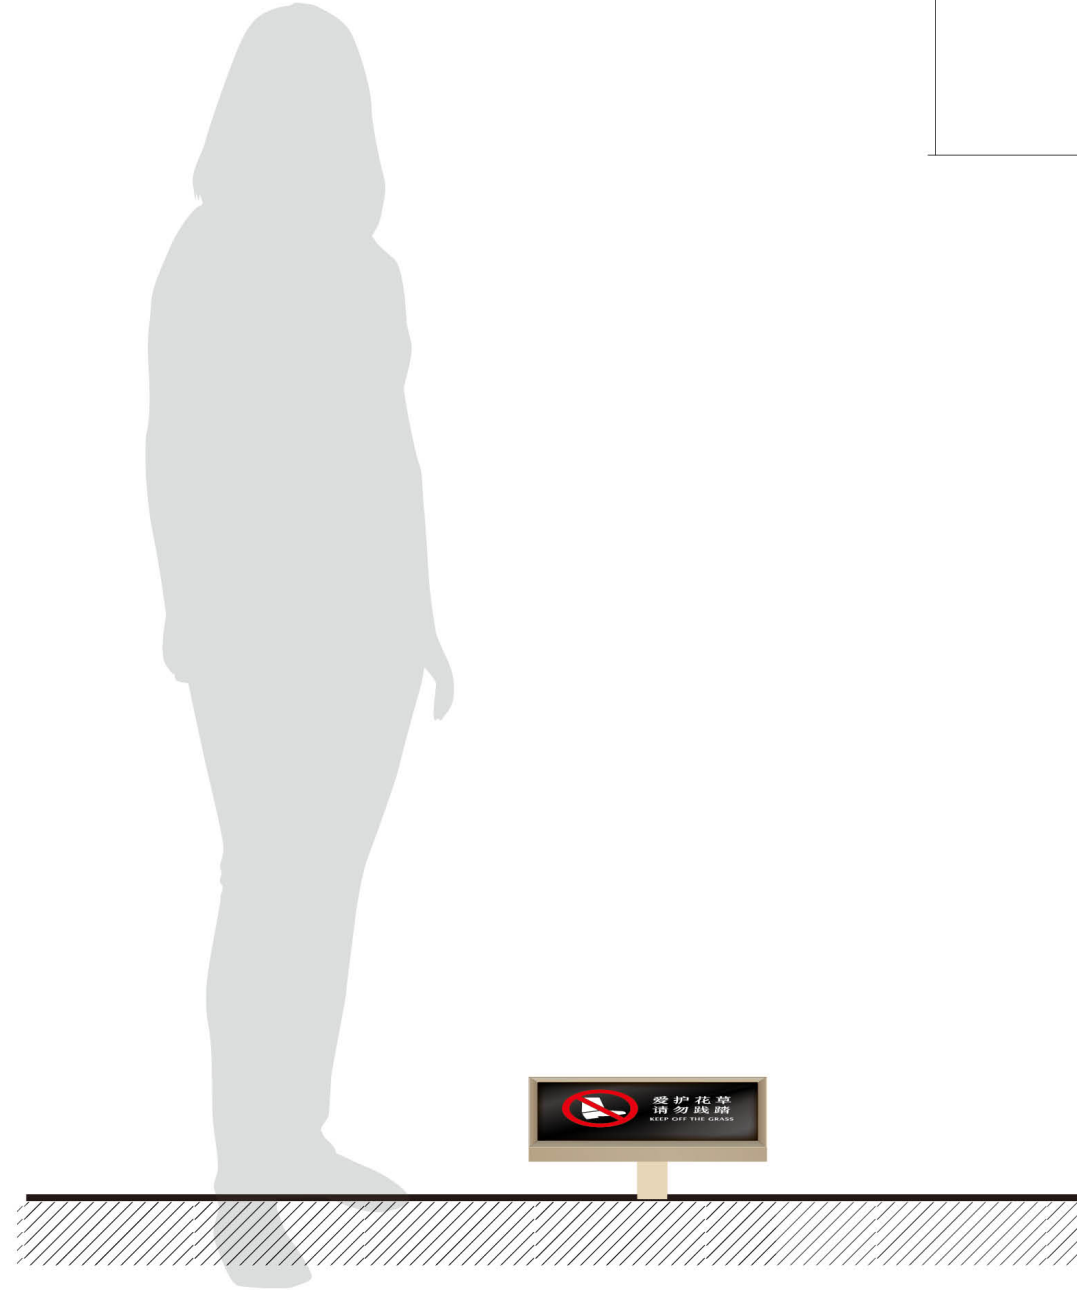

正面图 FRONT VIEW
Scale 1:10

All sign content to be confirmed by the Client/ Designer. 所有标识内容需由业主/设计师确定。	Sign contractor is responsible to provide scale 1:1 paper/acrylic mock up and installed on site for inspection. 标识承建商须与提供比例为一比一的纸印/亚克力制模型。	Sign contractor is responsible to coordinate with architect, main contractor e.t.c. and other relevant units to make clear division of work and finish installation properly. 标识承建商须与建筑师，总承包商及其它相关单位协商及商讨有关安装，分工及施工的细节问题，确保安装能顺利完成。	This is design intent drawing only. Sign contractor to provide shop drawing for approval. 本图纸只能作概念设计参考用。标识承建商必须提供施工图予发包方及设计师审批。
--	---	--	--


制作工艺: A - 1.2mm厚镜面不锈钢电镀黑色;
B - 蚀刻填漆;
C - 1.2mm厚拉丝不锈钢围边电镀玫瑰金;




顶面图 SUPERFACE MAP
Scale 1:3



正面图 FRONT VIEW
Scale 1:3

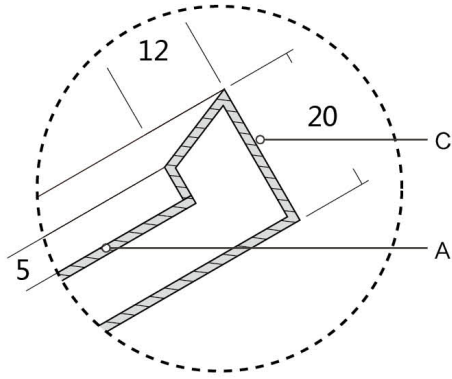

剖面图A SECTIONAL VIEW A
Scale 1:1

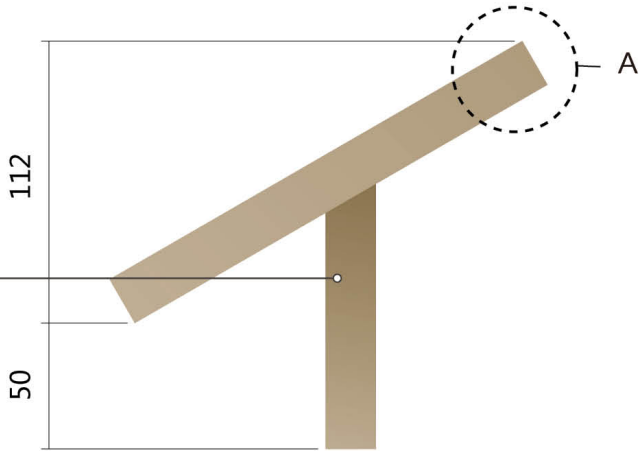

侧面图 SIDE VIEW
Scale 1:3

NOTES
All dimensions are in millimeter except otherwise noted.
All measurements should be verified on site.
For exact location to be confirmed later.
For exact Qty to be confirmed before fabrication.
The design has been produced by and is the sale & exclusive property of Albert AMG who reserve all rights of reproduction and construction in any form whatsoever and to whom this design must be returned forth with upon demand.The receipt by you of this design shall be evidence of your acceptance of these conditions.

注明
除特别注明外，图内尺寸均以毫米计算。
图内所示尺寸，必须在指定现场位置复核。
图内标识安装位置只供参考。
该设计图是由广州亚半高品牌管理有限公司设计制作。广州亚半高品牌管理有限公司拥有对该设计图的版权及在任何情况下回收该设计图的权利。接收该设计图将被视为已经接受同该设计图相关的条款声明。

REVISION/修改日程		
REV 目录	DESCRIPTION 修改内容	DATE 日期

CLIENT/客户
深圳地铁置业

PROJECT/项目
深铁·阅山境

DESIGNED BY 设计	唐雪莹
DRAWN BY 制图	伍志江
CHECKED BY 审核	刘承昕
APPROVED BY 批核	黄明强

DATE/日期
2020-11-25


DRAWING NO./图号
BX-07

DESCRIPTION/页面描述
警示标识



All sign content to be confirmed by the Client/ Designer. 所有标识内容需由业主/设计师确定。	Sign contractor is responsible to provide scale 1:1 paper/acrylic mock up and installed on site for inspection. 标识承建商须与提供比例为一比一的纸印/亚克力制模型。	Sign contractor is responsible to coordinate with architect, main contractor e.t.c. and other relevant units to make clear division of work and finish installation properly. 标识承建商须与建筑师，总承包商及其它相关单位协商及商讨有关安装，分工及施工的细节问题，确保安装能顺利完成。	This is design intent drawing only. Sign contractor to provide shop drawing for approval. 本图纸只能作概念设计参考用。标识承建商必须提供施工图予发包方及设计师审批。
--	---	--	--


制作工艺: A - 1.2mm厚镜面不锈钢电镀黑色;
B - 蚀刻填漆;
C - 1.2mm厚拉丝不锈钢围边电镀玫瑰金;

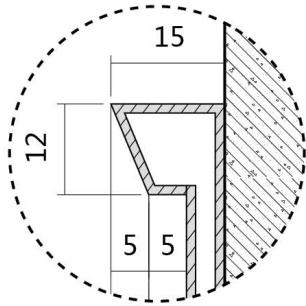


剖面图A SECTIONAL VIEW A
Scale 1:1



正面图 FRONT VIEW
Scale 1:3

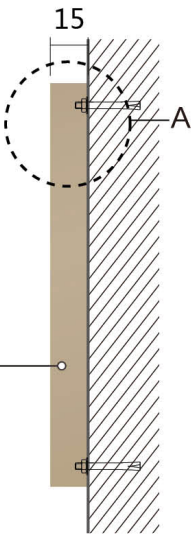

侧面图 SIDE VIEW
Scale 1:3

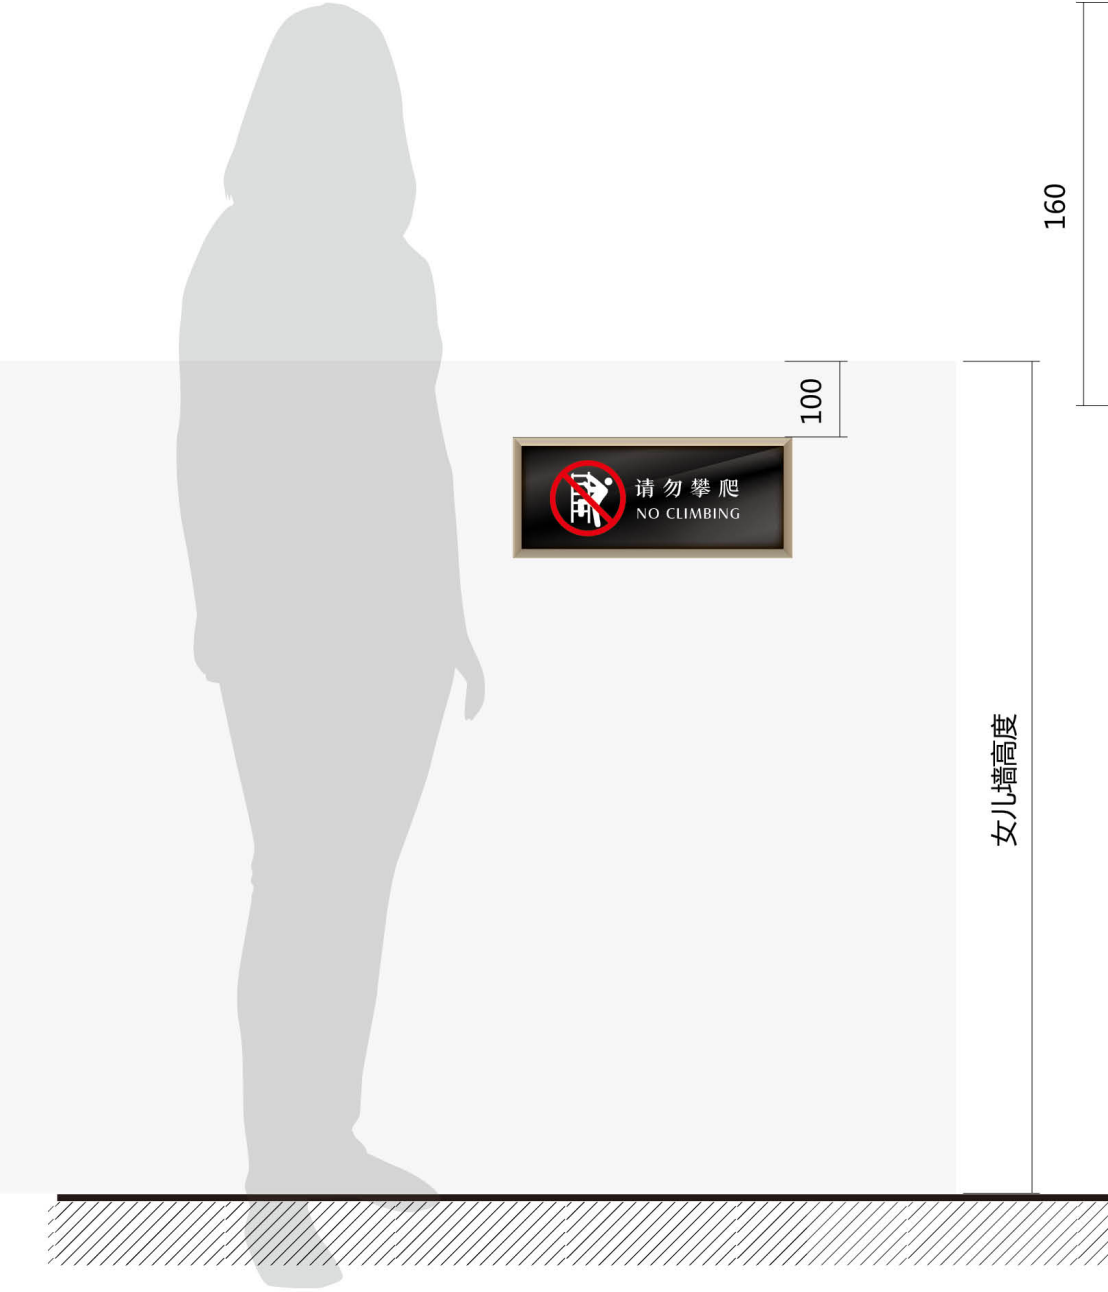

正面图 FRONT VIEW
Scale 1:10

NOTES
All dimensions are in millimeter except otherwise noted.
All measurements should be verified on site.
For exact location to be confirmed later.
For exact Qty to be confirmed before fabrication.
The design has been produced by and is the sale & exclusive property of Albert AMG who reserve all rights of reproduction and construction in any form whatsoever and to whom this design must be returned forth with upon demand.The receipt by you of this design shall be evidence of your acceptance of these conditions.

注明
除特别注明外，图内尺寸均以毫米计算。
图内所示尺寸，必须在指定现场位置复核。
图内标识安装位置只供参考。
该设计图是由广州亚半高品牌管理有限公司设计制作。广州亚半高品牌管理有限公司拥有对该设计图的版权及在任何情况下回收该设计图的权利。接收该设计图将被视为已经接受同该设计图相关的的条款声明。

REVISION/修改日程		
REV 目录	DESCRIPTION 修改内容	DATE 日期

CLIENT/客户
深圳地铁置业


PROJECT/项目
深铁·阅山境

DESIGNED BY 设计	唐雪莹
DRAWN BY 制图	伍志江
CHECKED BY 审核	刘承昕
APPROVED BY 批核	黄明强

DATE/日期
2020-11-25

DRAWING NO./图号
EX-07

DESCRIPTION/页面描述
警示标识

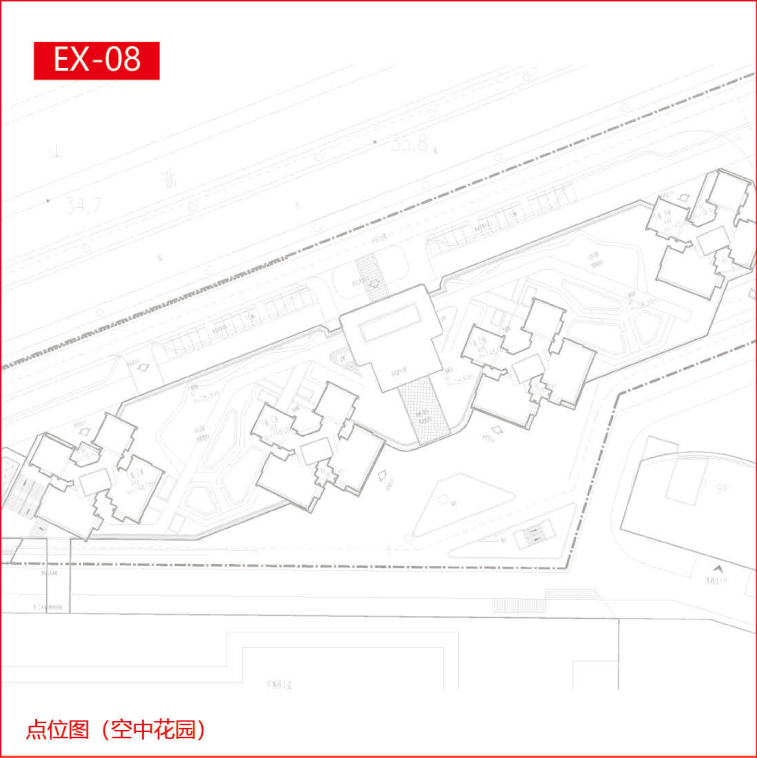


All sign content to be confirmed by the Client/ Designer. 所有标识内容需由业主/设计师确定。	Sign contractor is responsible to provide scale 1:1 paper/acrylic mock up and installed on site for inspection. 标识承建商须与提供比例为一比一的纸印/亚克力制模型。	Sign contractor is responsible to coordinate with architect, main contractor e.t.c. and other relevant units to make clear division of work and finish installation properly. 标识承建商须与建筑师，总承包商及其它相关单位协商及商讨有关安装，分工及施工的细节问题， 确保安装能顺利完成。	This is design intent drawing only. Sign contractor to provide shop drawing for approval. 本图纸只能作概念设计参考用。标识承建商必须提供施工图予发包方及设计师审批。
--	---	---	--

制作工艺：

A – 1.2mm厚不锈钢表面烤漆PANTONE Black C；

B – 图文丝印；

C – 一次性钢丝束带，长度可调节；

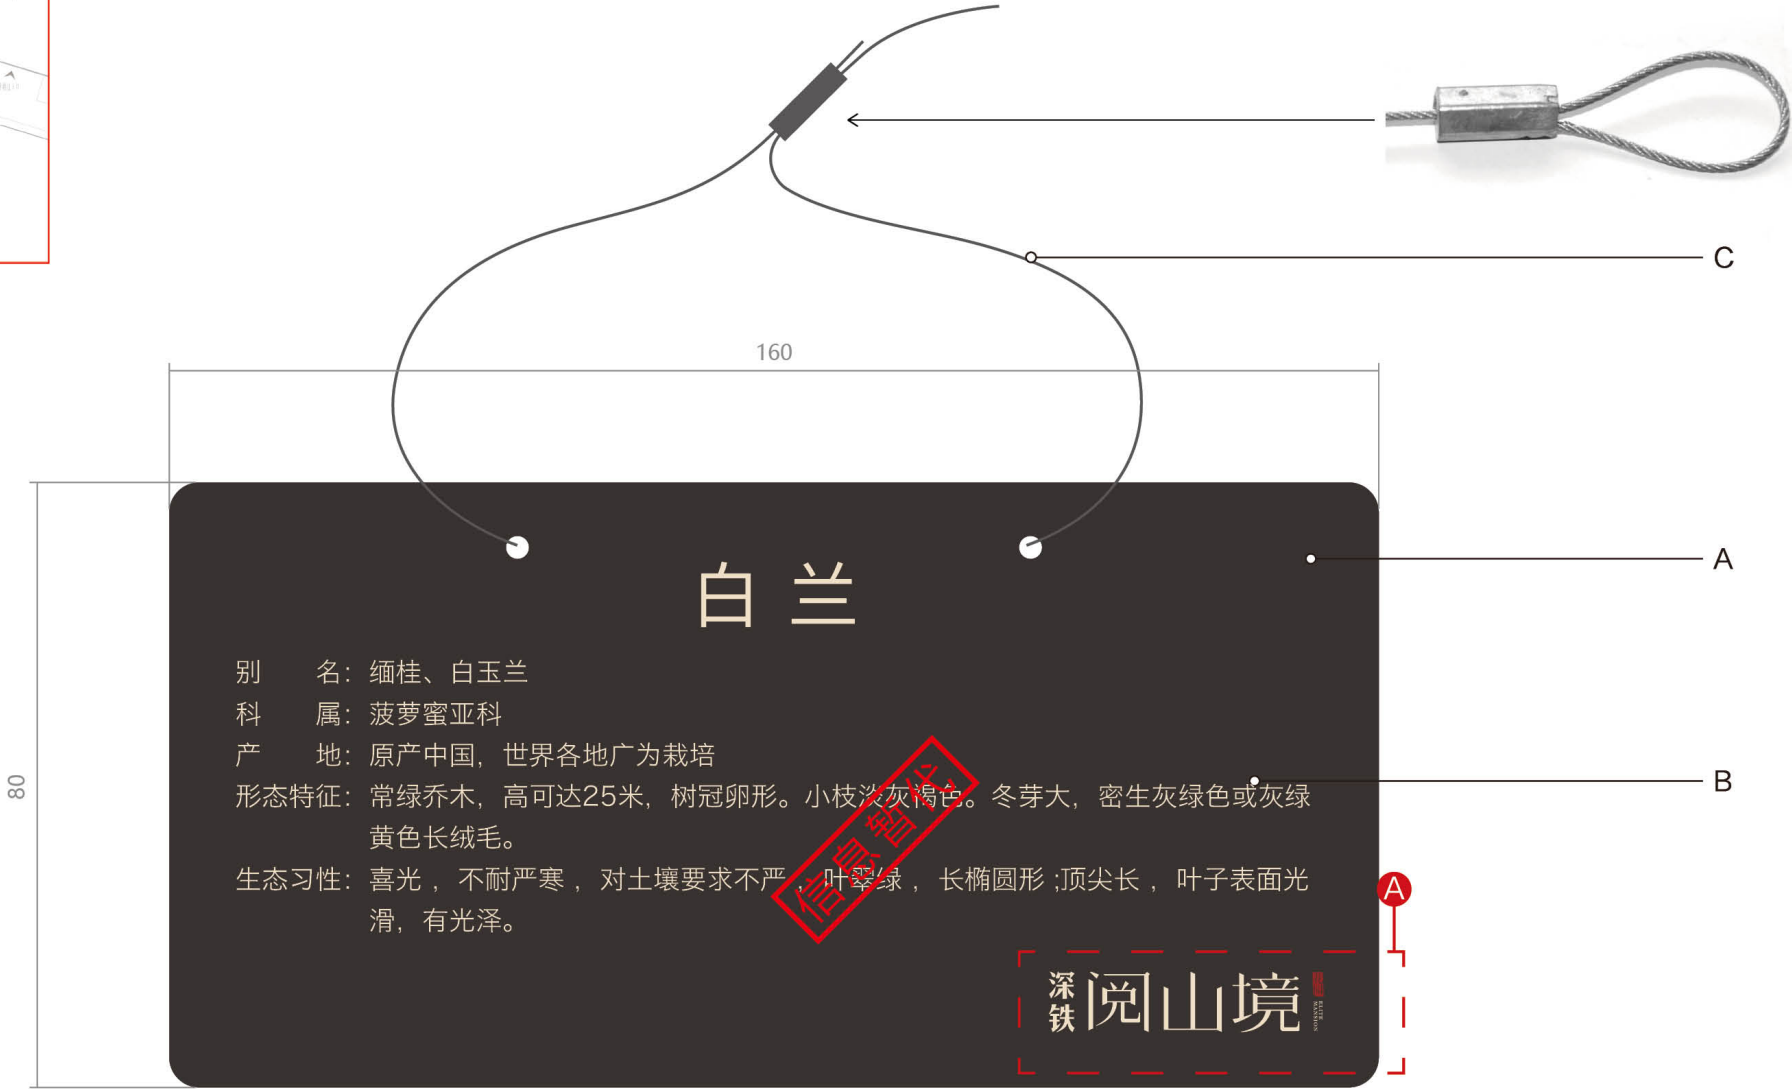

正面图 FRONT VIEW
Scale 1:1

NOTES

All dimensions are in millimeter except otherwise noted.

All measurements should be verified on site.

For exact location to be confirmed later.

For exact Qty to be confirmed before fabrication.

The design has been produced by and is the sale & exclusive property of Albert AMG who reserve all rights of reproduction and construction in any form whatsoever and to whom this design must be returned forth with upon demand.The receipt by you of this design shall be evidence of your acceptance of these conditions.

注明

除特别注明外，图内尺寸均以毫米计算。

图内所示尺寸，必须在指定现场位置复核。

图内标识安装位置只供参考。

该设计图是由广州亚半高品牌管理有限公司设计制作。广州亚半高品牌管理有限公司拥有对该设计图的版权及在任何情况下回收该设计图的权利。接收该设计图将被视为已经接受同该设计图相关的条款声明。

REVISION/修改日程		
REV 目录	DESCRIPTION 修改内容	DATE 日期

CLIENT/客户

深圳地铁置业

PROJECT/项目

深铁·阅山境

DESIGNED BY 设计	唐雪莹
DRAWN BY 制图	伍志江
CHECKED BY 审核	刘承昕
APPROVED BY 批核	黄明强

DATE/日期

2020-11-25

DRAWING NO./图号



EX-08

DESCRIPTION/页面描述

树铭牌



2 营销中心标识 Marketing Center SIGNAGE DESIGN

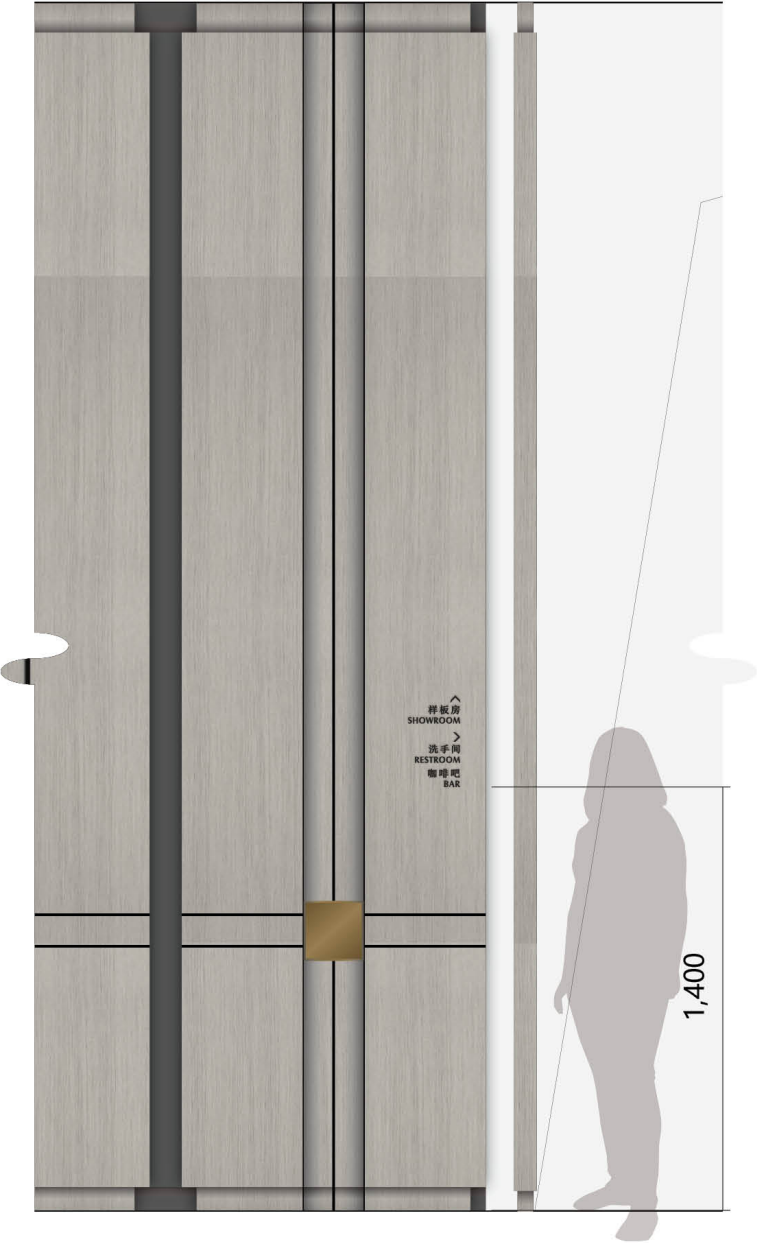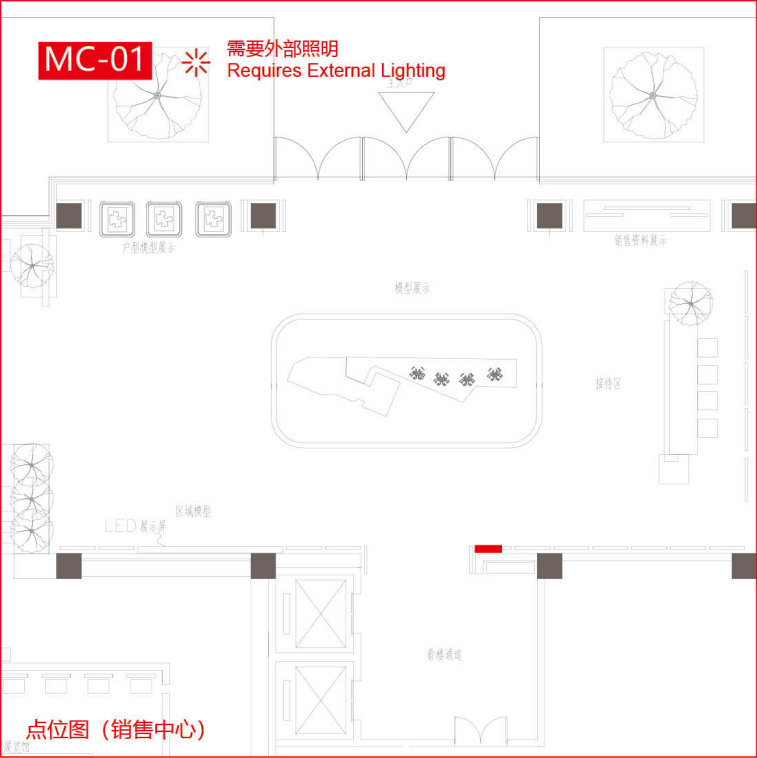

正面图 FRONT VIEW
Scale 1:25

All sign content to be confirmed by the Client/ Designer. 所有标识内容需由业主/设计师确定。	Sign contractor is responsible to provide scale 1:1 paper/acrylic mock up and installed on site for inspection. 标识承建商须与提供比例为一比一的纸印/亚克力制模型。	Sign contractor is responsible to coordinate with architect, main contractor e.t.c. and other relevant units to make clear division of work and finish installation properly. 标识承建商须与建筑师，总承包商及其它相关单位协商及商讨有关安装，分工及施工的细节问题， 确保安装能顺利完成。	This is design intent drawing only. Sign contractor to provide shop drawing for approval. 本图纸只能作概念设计参考用。标识承建商必须提供施工图予发包方及设计师审批。
--	---	---	--


制作工艺: A – 5mm厚拉丝不锈钢雕刻独立字 电镀黑色
B – 种钉安装

样板房
SHOWROOM

洗手间
RESTROOM

咖啡吧
BAR

正面图 FRONT VIEW
Scale 1:2

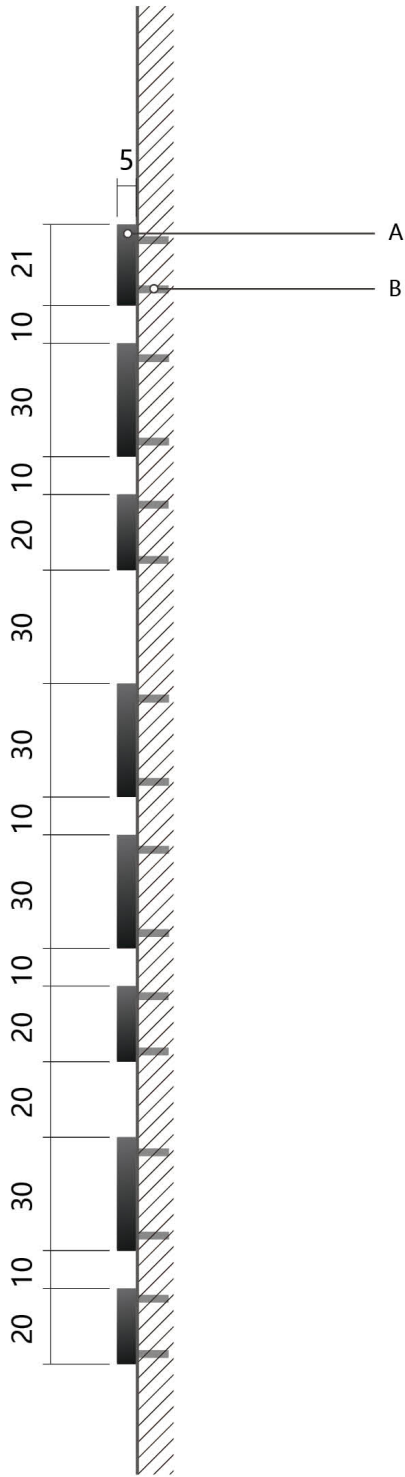

侧面图 SIDE VIEW
Scale 1:2

AMG
DESIGN CONSULTANCY

AMG SIGNS (GUANGZHOU) CO., LTD
Add:No.50 Zhongshanqi Road,Room 1101-1103

NOTES
All dimensions are in millimeter except otherwise noted.
All measurements should be verified on site.
For exact location to be confirmed later.
For exact Qty to be confirmed before fabrication.
The design has been produced by and is the sale & exclusive property of Albert AMG who reserve all rights of reproduction and construction in any form whatsoever and to whom this design must be returned forth with upon demand.The receipt by you of this design shall be evidence of your acceptance of these conditions.

注明
除特别注明外，图内尺寸均以毫米计算。
图内所示尺寸，必须在指定现场位置复核。
图内标识安装位置只供参考。
该设计图是由广州亚半高品牌管理有限公司设计制作。广州亚半高品牌管理有限公司拥有对该设计图的版权及在任何情况下回收该设计图的权利。接收该设计图将被视为已经接受同该设计图相关的条款声明。

REVISION/修改日程		
REV 目录	DESCRIPTION 修改内容	DATE 日期

CLIENT/客户
深圳地铁置业


PROJECT/项目
深铁·阅山境

DESIGNED BY 设计	唐雪莹
DRAWN BY 制图	伍志江
CHECKED BY 审核	刘承昕
APPROVED BY 批核	黄明强

DATE/日期
2020-11-25

DRAWING NO./图号
B4C-01

DESCRIPTION/页面描述
人行导向标识

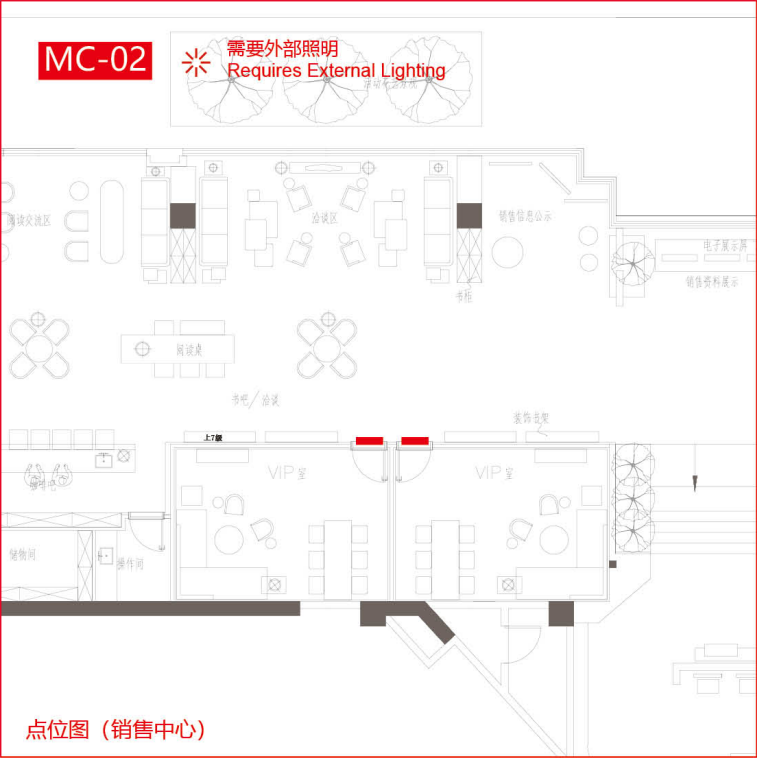


All sign content to be confirmed by the Client/ Designer. 所有标识内容需由业主/设计师确定。	Sign contractor is responsible to provide scale 1:1 paper/acrylic mock up and installed on site for inspection. 标识承建商须与提供比例为一比一的纸印/亚克力制模型。	Sign contractor is responsible to coordinate with architect, main contractor e.t.c. and other relevant units to make clear division of work and finish installation properly. 标识承建商须与建筑师，总承包商及其它相关单位协商及商讨有关安装，分工及施工的细节问题，确保安装能顺利完成。	This is design intent drawing only. Sign contractor to provide shop drawing for approval. 本图纸只能作概念设计参考用。标识承建商必须提供施工图予发包方及设计师审批。
--	---	--	--

制作工艺：A – 5mm厚拉丝不锈钢雕刻独立字电镀黑色
B – 种钉安装

贵宾室 VIP ROOM

正面图 FRONT VIEW
Scale 1:2

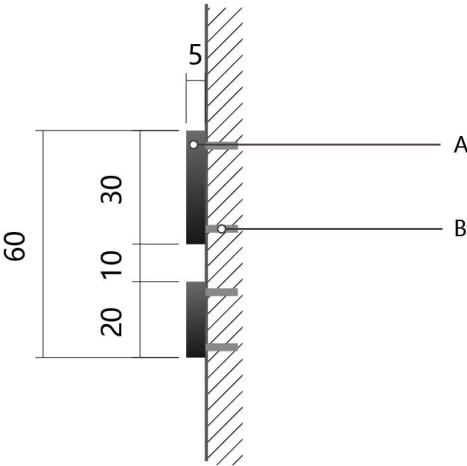

侧面图 SIDE VIEW
Scale 1:2



正面图 FRONT VIEW
Scale 1:25



AMG SIGNS (GUANGZHOU) CO., LTD
Add:No.50 Zhongshanqi Road,Room 1101-1103

NOTES
All dimensions are in millimeter except otherwise noted.
All measurements should be verified on site.
For exact location to be confirmed later.
For exact Qty to be confirmed before fabrication.
The design has been produced by and is the sale & exclusive property of Albert AMG who reserve all rights of reproduction and construction in any form whatsoever and to whom this design must be returned forth with upon demand.The receipt by you of this design shall be evidence of your acceptance of these conditions.

注明
除特别注明外，图内尺寸均以毫米计算。
图内所示尺寸，必须在指定现场位置复核。
图内标识安装位置只供参考。
该设计图是由广州亚半高品牌管理有限公司设计制作。广州亚半高品牌管理有限公司拥有对该设计图的版权及在任何情况下回收该设计图的权利。接收该设计图将被视为已经接受同该设计图相关的条款声明。

REVISION/修改日程		
REV 目录	DESCRIPTION 修改内容	DATE 日期

CLIENT/客户
深圳地铁置业


PROJECT/项目
深铁·阅山境

DESIGNED BY 设计	唐雪莹
DRAWN BY 制图	伍志江
CHECKED BY 审核	刘承昕
APPROVED BY 批核	黄明强

DATE/日期
2020-11-25

DRAWING NO./图号
MC-02

DESCRIPTION/页面描述
贵宾室

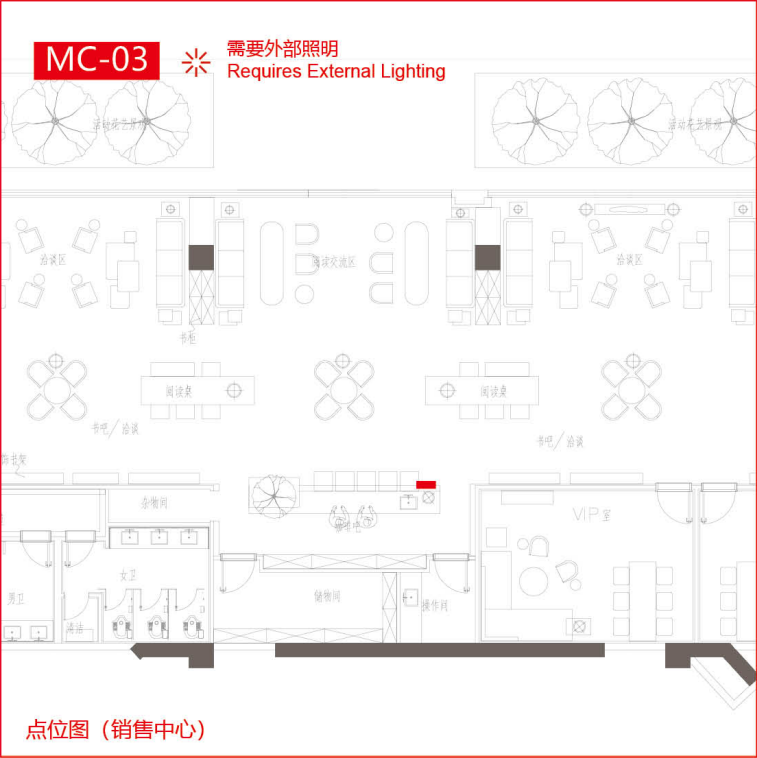


All sign content to be confirmed by the Client/ Designer. 所有标识内容需由业主/设计师确定。	Sign contractor is responsible to provide scale 1:1 paper/acrylic mock up and installed on site for inspection. 标识承建商须与提供比例为一比一的纸印/亚克力制模型。	Sign contractor is responsible to coordinate with architect, main contractor e.t.c. and other relevant units to make clear division of work and finish installation properly. 标识承建商须与建筑师，总承包商及其它相关单位协商及商讨有关安装，分工及施工的细节问题， 确保安装能顺利完成。	This is design intent drawing only. Sign contractor to provide shop drawing for approval. 本图纸只能作概念设计参考用。标识承建商必须提供施工图予发包方及设计师审批。
--	---	---	--


制作工艺： A – 5mm厚拉丝不锈钢雕刻独立字电镀黑色
B – 种钉安装

咖啡吧 COFFEE BAR

正面图 FRONT VIEW
Scale 1:2

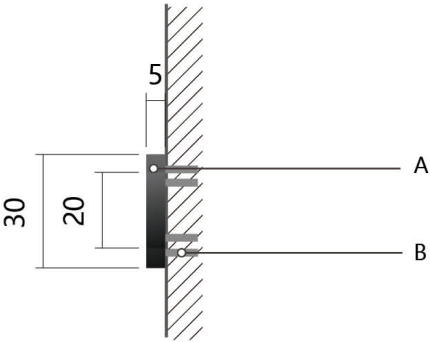

侧面图 SIDE VIEW
Scale 1:2

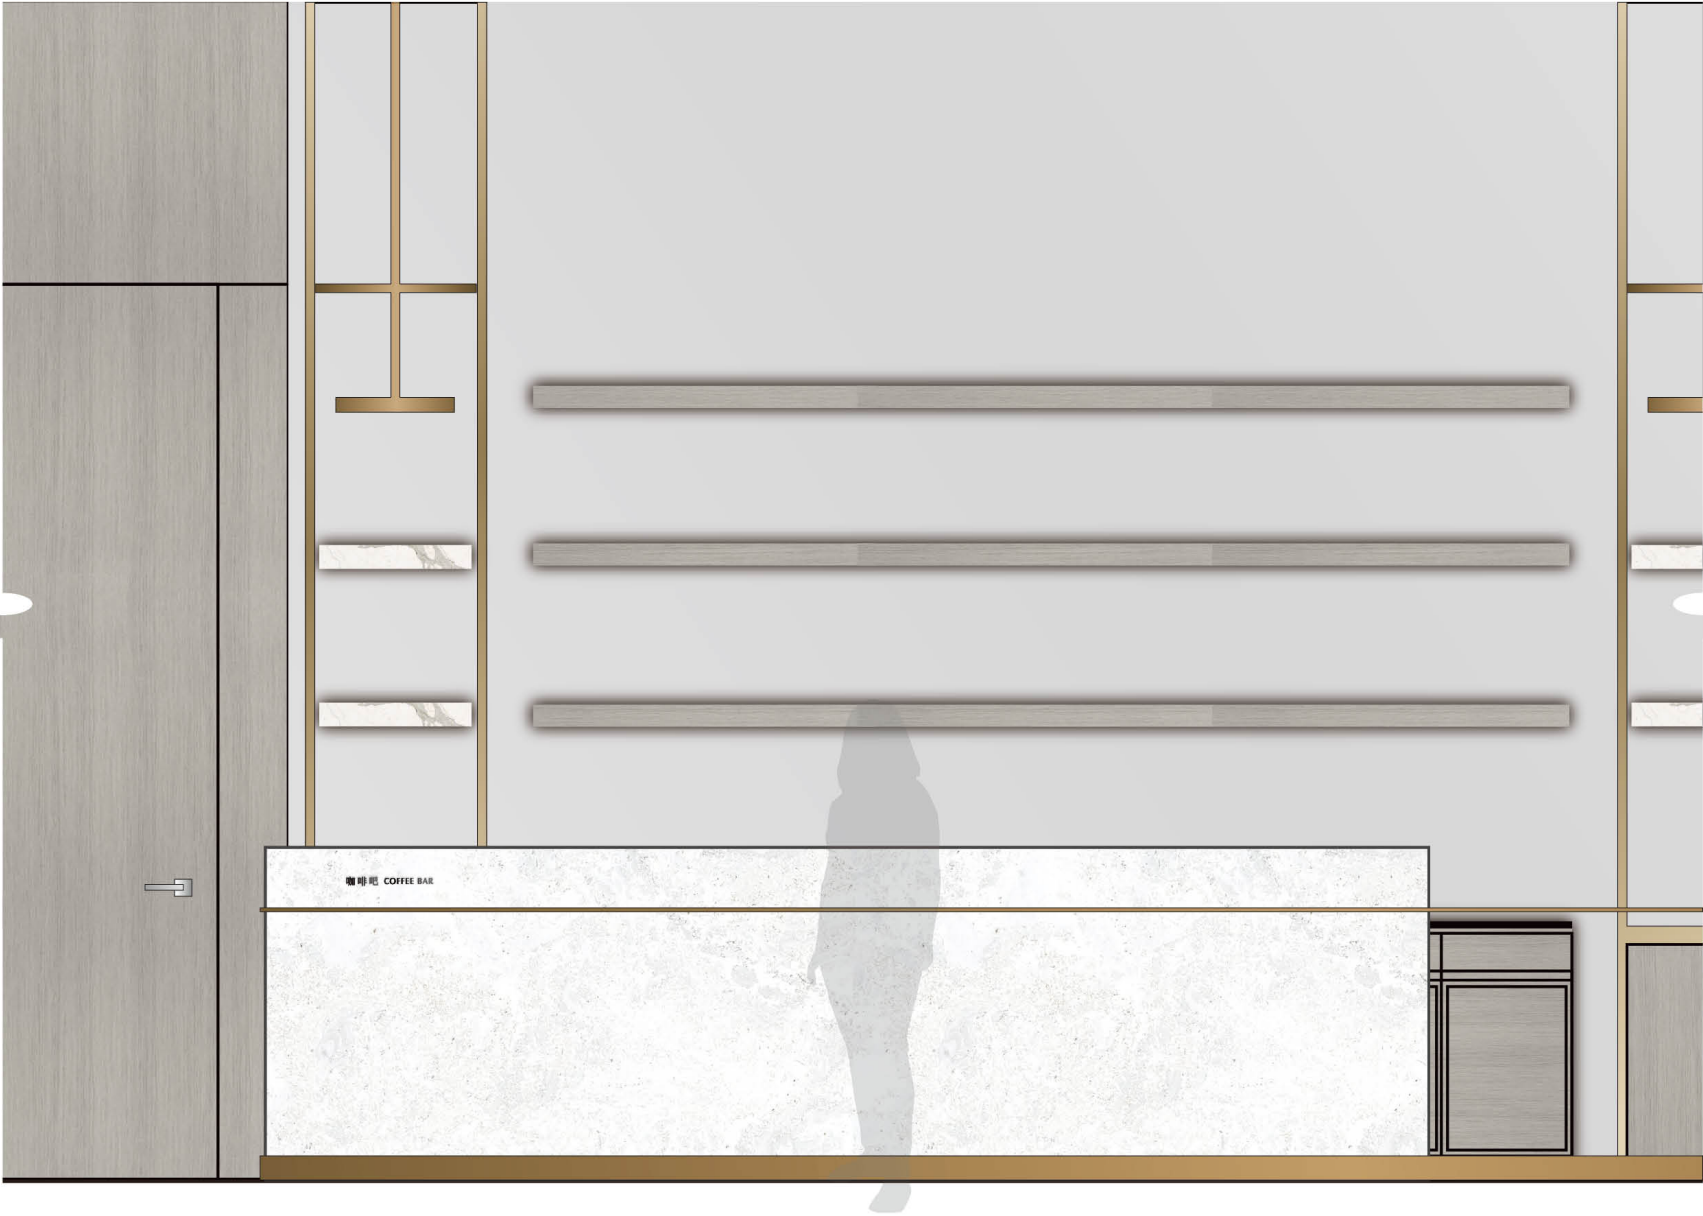

正面图 FRONT VIEW
Scale 1:25



AMG SIGNS (GUANGZHOU) CO., LTD
Add.No.50 Zhongshanqi Road,Room 1101-1103

NOTES
All dimensions are in millimeter except otherwise noted.
All measurements should be verified on site.
For exact location to be confirmed later.
For exact Qty to be confirmed before fabrication.
The design has been produced by and is the sale & exclusive property of Albert AMG who reserve all rights of reproduction and construction in any form whatsoever and to whom this design must be returned forth with upon demand.The receipt by you of this design shall be evidence of your acceptance of these conditions.

注明
除特别注明外，图内尺寸均以毫米计算。
图内所示尺寸，必须在指定现场位置复核。
图内标识安装位置只供参考。
该设计图是由广州亚半高品牌管理有限公司设计制作。广州亚半高品牌管理有限公司拥有对该设计图的版权及在任何情况下回收该设计图的权利。接收该设计图将被视为已经接受同该设计图相关的条款声明。

REVISION/修改日程		
REV 目录	DESCRIPTION 修改内容	DATE 日期

CLIENT/客户
深圳地铁置业


PROJECT/项目
深铁·阅山境

DESIGNED BY 设计	唐雪莹
DRAWN BY 制图	伍志江
CHECKED BY 审核	刘承昕
APPROVED BY 批核	黄明强

DATE/日期
2020-11-25


DRAWING NO./图号
MC-03

DESCRIPTION/页面描述
咖啡吧

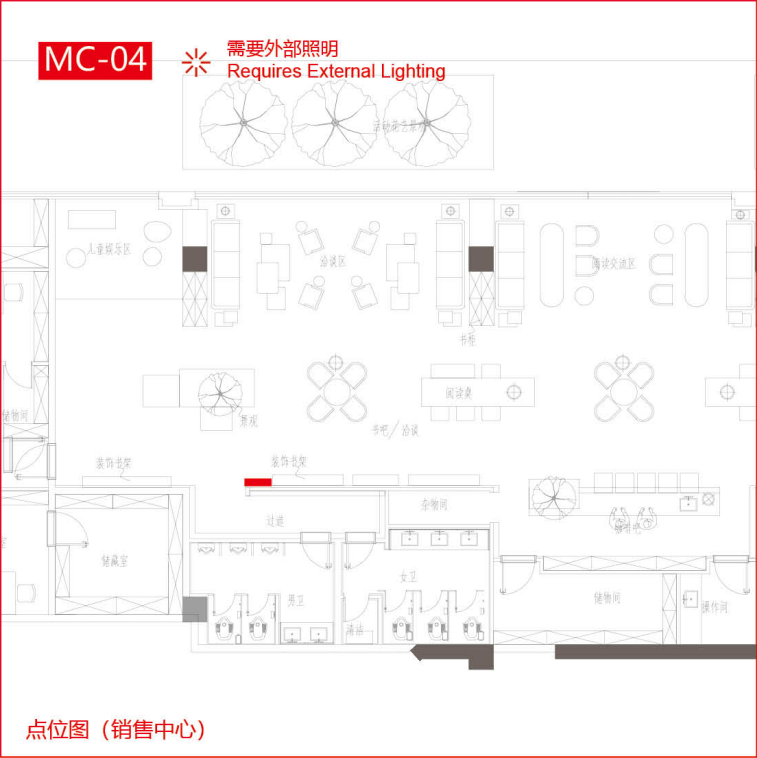


All sign content to be confirmed by the Client/ Designer. 所有标识内容需由业主/设计师确定。	Sign contractor is responsible to provide scale 1:1 paper/acrylic mock up and installed on site for inspection. 标识承建商须与提供比例为一比一的纸印/亚克力制模型。	Sign contractor is responsible to coordinate with architect, main contractor e.t.c. and other relevant units to make clear division of work and finish installation properly. 标识承建商须与建筑师，总承包商及其它相关单位协商及商讨有关安装，分工及施工的细节问题，确保安装能顺利完成。	This is design intent drawing only. Sign contractor to provide shop drawing for approval. 本图纸只能作概念设计参考用。标识承建商必须提供施工图予发包方及设计师审批。
--	---	--	--

制作工艺：A – 5mm厚拉丝不锈钢雕刻独立字电镀黑色
B – 1.2mm厚拉丝不锈钢折弯围边电镀黑色
C – 种钉安装

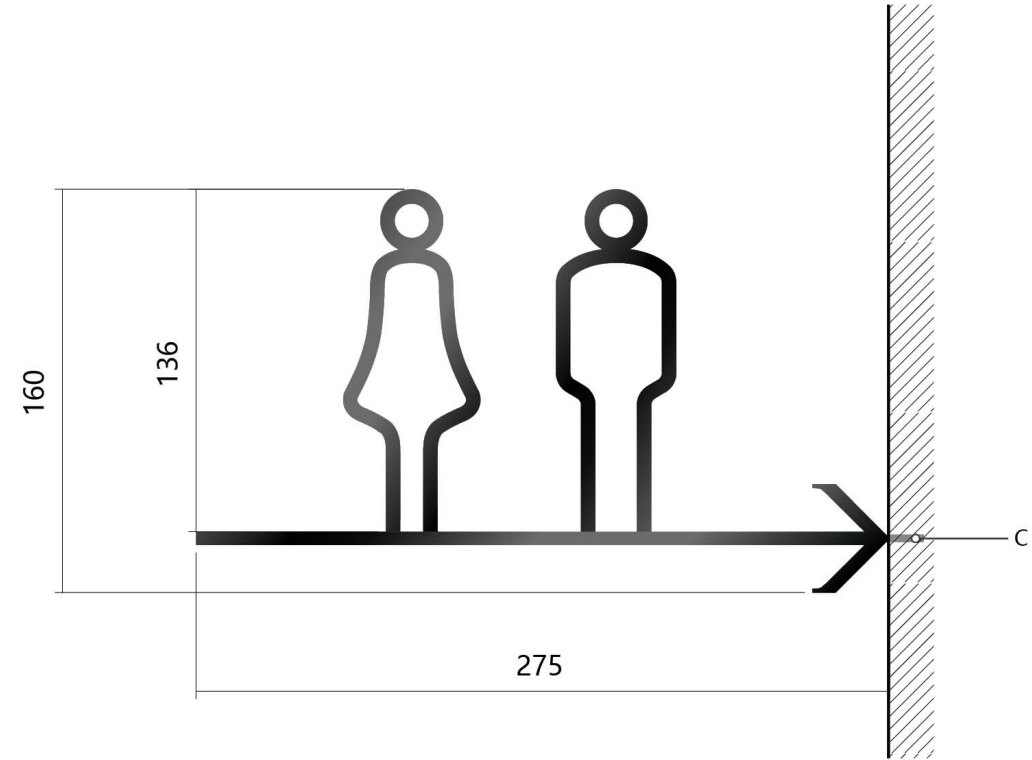

正面图 FRONT VIEW
Scale 1:3

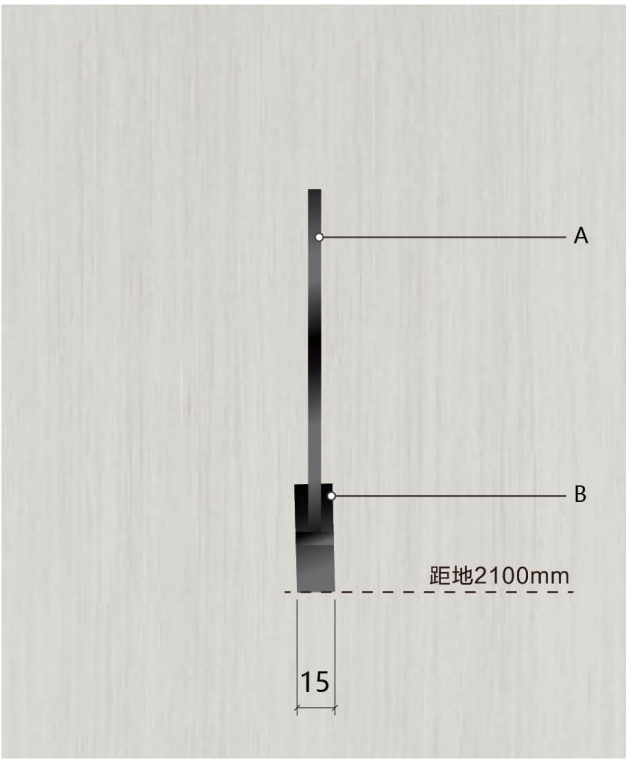

侧面图 SIDE VIEW
Scale 1:3



意向图

AMG
DESIGN CONSULTANCY

AMG SIGNS (GUANGZHOU) CO., LTD
Add:No.50 Zhongshanqi Road,Room 1101-1103

NOTES
All dimensions are in millimeter except otherwise noted.
All measurements should be verified on site.
For exact location to be confirmed later.
For exact Qty to be confirmed before fabrication.
The design has been produced by and is the sale & exclusive property of Albert AMG who reserve all rights of reproduction and construction in any form whatsoever and to whom this design must be returned forth with upon demand.The receipt by you of this design shall be evidence of your acceptance of these conditions.

注明
除特别注明外，图内尺寸均以毫米计算。
图内所示尺寸，必须在指定现场位置复核。
图内标识安装位置只供参考。
该设计图是由广州亚半高品牌管理有限公司设计制作。广州亚半高品牌管理有限公司拥有对该设计图的版权及在任何情况下回收该设计图的权利。接收该设计图将被视为已经接受同该设计图相关的条款声明。

REVISION/修改日程

REV 目录	DESCRIPTION 修改内容	DATE 日期

CLIENT/客户
深圳地铁置业

PROJECT/项目
深铁·阅山境


DESIGNED BY 设计	唐雪莹
DRAWN BY 制图	伍志江
CHECKED BY 审核	刘承昕
APPROVED BY 批核	黄明强

DATE/日期

2020-11-25


DRAWING NO./图号
MC-04

DESCRIPTION/页面描述
洗手间

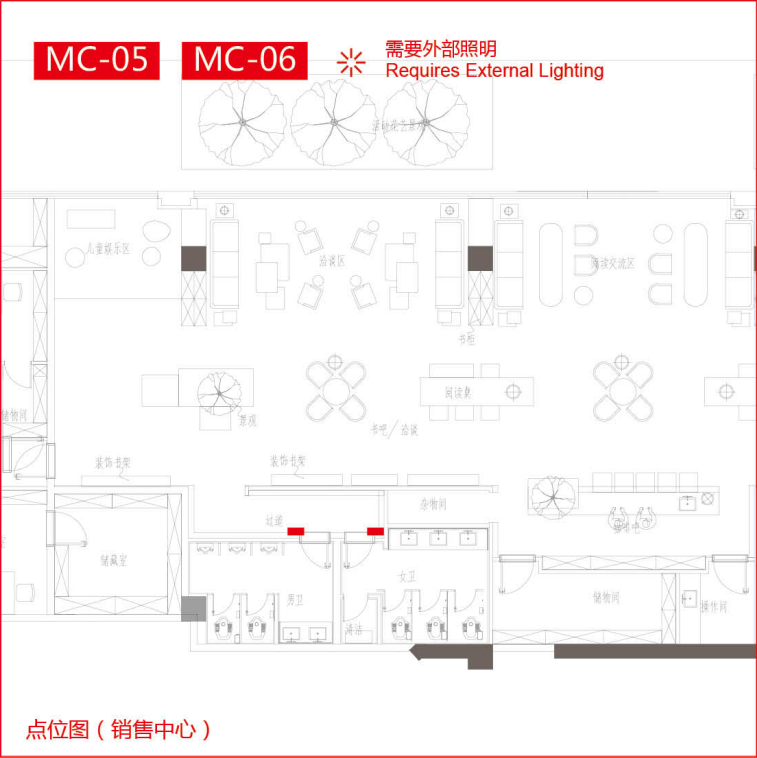


All sign content to be confirmed by the Client/ Designer. 所有标识内容需由业主/设计师确定。	Sign contractor is responsible to provide scale 1:1 paper/acrylic mock up and installed on site for inspection. 标识承建商须与提供比例为一比一的纸印/亚克力制模型。	Sign contractor is responsible to coordinate with architect, main contractor e.t.c. and other relevant units to make clear division of work and finish installation properly. 标识承建商须与建筑师，总承包商及其它相关单位协商及商讨有关安装，分工及施工的细节问题，确保安装能顺利完成。	This is design intent drawing only. Sign contractor to provide shop drawing for approval. 本图纸只能作概念设计参考用。标识承建商必须提供施工图予发包方及设计师审批。
--	---	--	--

制作工艺： A – 5mm厚拉丝不锈钢雕刻独立字电镀黑色
B – 种钉安装

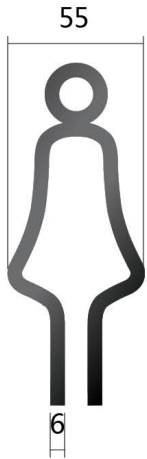

正面图 FRONT VIEW
Scale 1:3

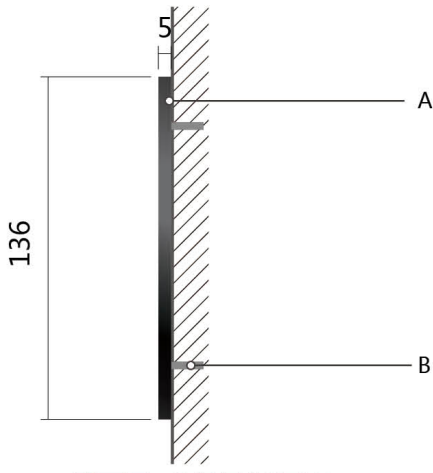

侧面图 SIDE VIEW
Scale 1:3



正面图 FRONT VIEW
Scale 1:20

NOTES
All dimensions are in millimeter except otherwise noted.
All measurements should be verified on site.
For exact location to be confirmed later.
For exact Qty to be confirmed before fabrication.
The design has been produced by and is the sale & exclusive property of Albert AMG who reserve all rights of reproduction and construction in any form whatsoever and to whom this design must be returned forth with upon demand.The receipt by you of this design shall be evidence of your acceptance of these conditions.

注明
除特别注明外，图内尺寸均以毫米计算。
图内所示尺寸，必须在指定现场位置复核。
图内标识安装位置只供参考。
该设计图是由广州亚半高品牌管理有限公司设计制作。广州亚半高品牌管理有限公司拥有对该设计图的版权及在任何情况下回收该设计图的权利。接收该设计图将被视为已经接受同该设计图相关的条款声明。

REVISION/修改日程		
REV 目录	DESCRIPTION 修改内容	DATE 日期

CLIENT/客户
深圳地铁置业


PROJECT/项目
深铁·阅山境

DESIGNED BY 设计	唐雪莹
DRAWN BY 制图	伍志江
CHECKED BY 审核	刘承昕
APPROVED BY 批核	黄明强

DATE/日期
2020-11-25

DRAWING NO./图号
MC-05
MC-06

DESCRIPTION/页面描述
男洗手间
女洗手间

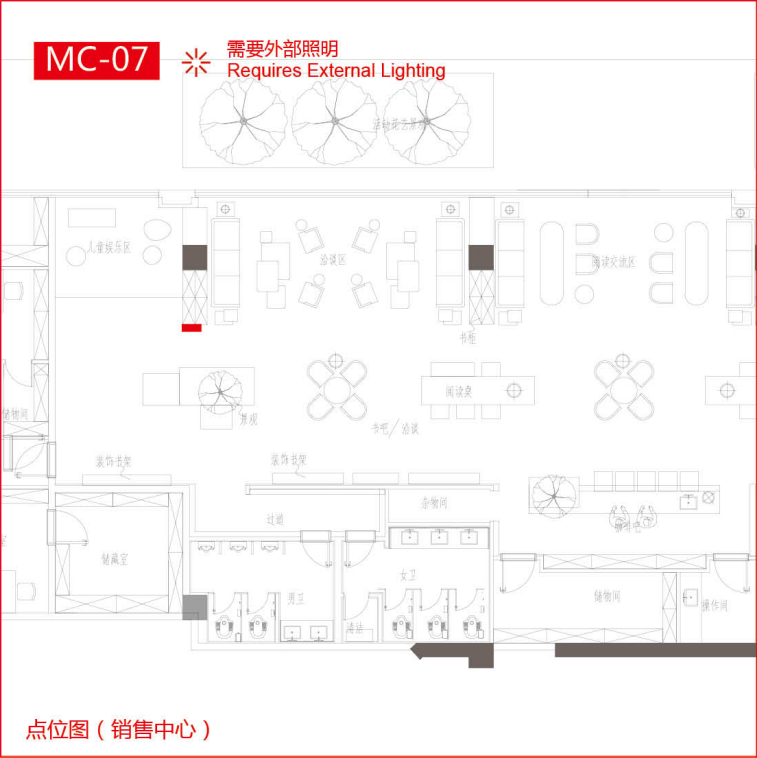

All sign content to be confirmed by the Client/ Designer. 所有标识内容需由业主/设计师确定。	Sign contractor is responsible to provide scale 1:1 paper/acrylic mock up and installed on site for inspection. 标识承建商须与提供比例为一比一的纸印/亚克力制模型。	Sign contractor is responsible to coordinate with architect, main contractor e.t.c. and other relevant units to make clear division of work and finish installation properly. 标识承建商须与建筑师，总承包商及其它相关单位协商及商讨有关安装，分工及施工的细节问题，确保安装能顺利完成。	This is design intent drawing only. Sign contractor to provide shop drawing for approval. 本图纸只能作概念设计参考用。标识承建商必须提供施工图予发包方及设计师审批。
--	---	--	--

制作工艺： A – 5mm厚拉丝不锈钢雕刻独立字电镀黑色
B – 种钉安装


儿童乐园

CHILDREN'S CORNER

正面图 FRONT VIEW
Scale 1:2



正面图 FRONT VIEW
Scale 1:25

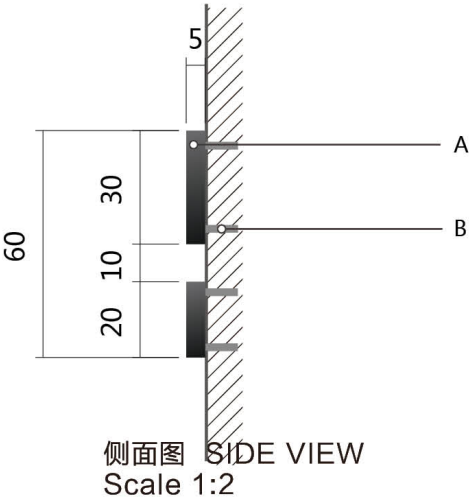

侧面图 SIDE VIEW
Scale 1:2



AMG SIGNS (GUANGZHOU) CO., LTD
Add:No.50 Zhongshanqi Road,Room 1101-1103

NOTES
All dimensions are in millimeter except otherwise noted.
All measurements should be verified on site.
For exact location to be confirmed later.
For exact Qty to be confirmed before fabrication.
The design has been produced by and is the sale & exclusive property of Albert AMG who reserve all rights of reproduction and construction in any form whatsoever and to whom this design must be returned forth with upon demand.The receipt by you of this design shall be evidence of your acceptance of these conditions.

注明
除特别注明外，图内尺寸均以毫米计算。
图内所示尺寸，必须在指定现场位置复核。
图内标识安装位置只供参考。
该设计图是由广州亚半高品牌管理有限公司设计制作。广州亚半高品牌管理有限公司拥有对该设计图的版权及在任何情况下回收该设计图的权利。接收该设计图将被视为已经接受同该设计图相关的条款声明。

REVISION/修改日程		
REV 目录	DESCRIPTION 修改内容	DATE 日期

CLIENT/客户
深圳地铁置业


PROJECT/项目
深铁·阅山境

DESIGNED BY 设计	唐雪莹
DRAWN BY 制图	伍志江
CHECKED BY 审核	刘承昕
APPROVED BY 批核	黄明强

DATE/日期
2020-11-25

DRAWING NO./图号
MC-07

DESCRIPTION/页面描述
儿童乐园

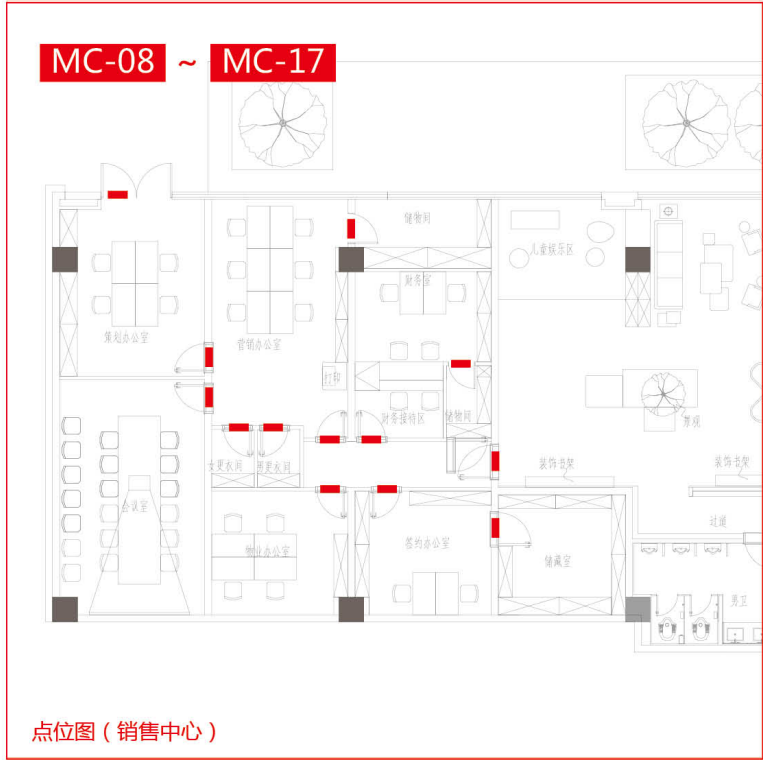

All sign content to be confirmed by the Client/ Designer. 所有标识内容需由业主/设计师确定。	Sign contractor is responsible to provide scale 1:1 paper/acrylic mock up and installed on site for inspection. 标识承建商须与提供比例为一比一的纸印/亚克力制模型。	Sign contractor is responsible to coordinate with architect, main contractor e.t.c. and other relevant units to make clear division of work and finish installation properly. 标识承建商须与建筑师，总承包商及其它相关单位协商及商讨有关安装，分工及施工的细节问题，确保安装能顺利完成。	This is design intent drawing only. Sign contractor to provide shop drawing for approval. 本图纸只能作概念设计参考用。标识承建商必须提供施工图予发包方及设计师审批。
--	---	--	--

制作工艺: A – 文字丝网印白色
B – 5mm厚黑色亚克力，侧边倒角打磨亮光



正面图 FRONT VIEW
Scale 1:2

侧面图 SIDE VIEW
Scale 1:2



正面图 FRONT VIEW
Scale 1:2



AMG SIGNS (GUANGZHOU) CO., LTD
Add: No.50 Zhongshanqi Road, Room 1101-1103

NOTES
All dimensions are in millimeter except otherwise noted.
All measurements should be verified on site.
For exact location to be confirmed later.
For exact Qty to be confirmed before fabrication.
The design has been produced by and is the sale & exclusive property of Albert AMG who reserve all rights of reproduction and construction in any form whatsoever and to whom this design must be returned forth with upon demand. The receipt by you of this design shall be evidence of your acceptance of these conditions.

注明
除特别注明外，图内尺寸均以毫米计算。
图内所示尺寸，必须在指定现场位置复核。
图内标识安装位置只供参考。
该设计图是由广州亚半高品牌管理有限公司设计制作。广州亚半高品牌管理有限公司拥有对该设计图的版权及在任何情况下回收该设计图的权利。接收该设计图将被视为已经接受同该设计图相关的条款声明。

REVISION/修改日程		
REV 目录	DESCRIPTION 修改内容	DATE 日期

CLIENT/客户
深圳地铁置业

PROJECT/项目
深铁·阅山境

DESIGNED BY 设计	唐雪莹
DRAWN BY 制图	伍志江
CHECKED BY 审核	刘承昕
APPROVED BY 批核	黄明强


DATE/日期
2020-11-25

DRAWING NO./图号
MC-08 ~ MC-17

DESCRIPTION/页面描述
营销中心后勤门牌




3 室内标识设计 INDOOR SIGNAGE DESIGN

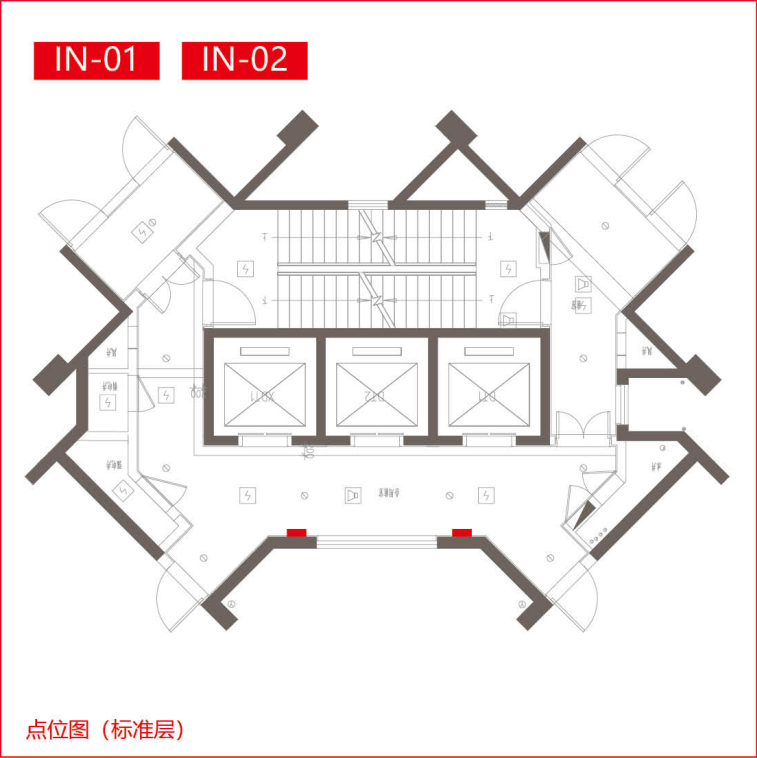


All sign content to be confirmed by the Client/ Designer. 所有标识内容需由业主/设计师确定。	Sign contractor is responsible to provide scale 1:1 paper/acrylic mock up and installed on site for inspection. 标识承建商须与提供比例为一比一的纸印/亚克力制模型。	Sign contractor is responsible to coordinate with architect, main contractor e.t.c. and other relevant units to make clear division of work and finish installation properly. 标识承建商须与建筑师，总承包商及其它相关单位协商及商讨有关安装，分工及施工的细节问题， 确保安装能顺利完成。	This is design intent drawing only. Sign contractor to provide shop drawing for approval. 本图纸只能作概念设计参考用。标识承建商必须提供施工图予发包方及设计师审批。
--	---	---	--


制作工艺：A – 5mm厚拉丝不锈钢雕刻独立字电镀玫瑰金
A – 种钉安装

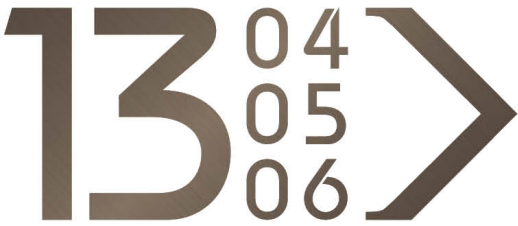

正面图 FRONT VIEW
Scale 1:5

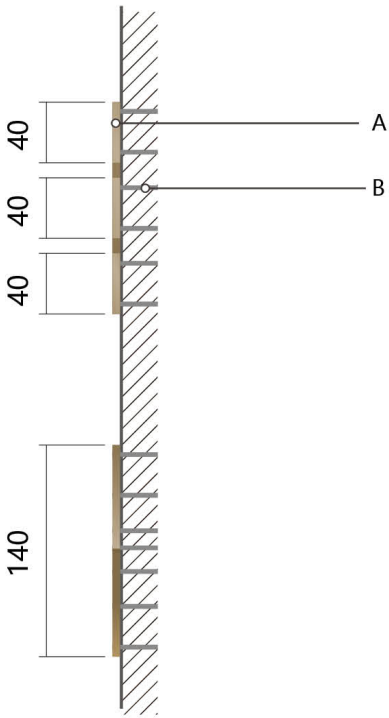

侧面图 SIDE VIEW
Scale 1:5

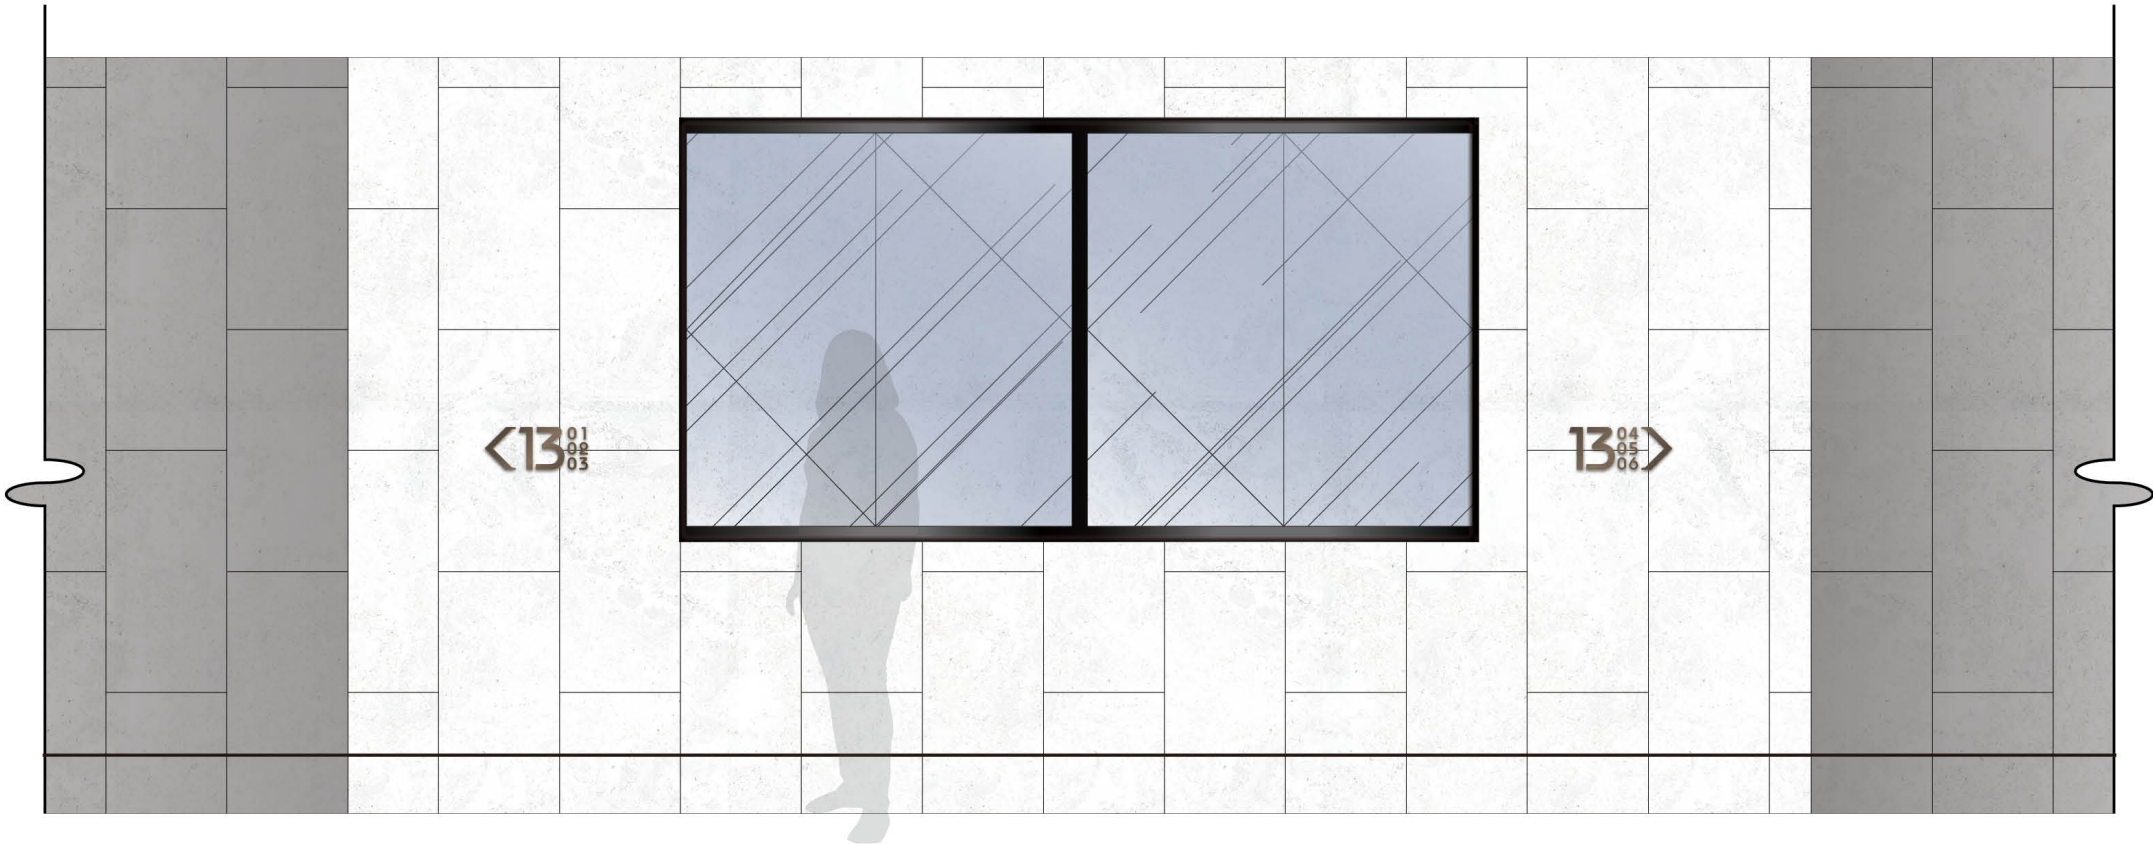

正面图 FRONT VIEW
Scale 1:25



AMG SIGNS (GUANGZHOU) CO., LTD
Add:No.50 Zhongshanqi Road,Room 1101-1103

NOTES
All dimensions are in millimeter except otherwise noted.
All measurements should be verified on site.
For exact location to be confirmed later.
For exact Qty to be confirmed before fabrication.
The design has been produced by and is the sale & exclusive property of Albert AMG who reserve all rights of reproduction and construction in any form whatsoever and to whom this design must be returned forth with upon demand.The receipt by you of this design shall be evidence of your acceptance of these conditions.

注明
除特别注明外，图内尺寸均以毫米计算。
图内所示尺寸，必须在指定现场位置复核。
图内标识安装位置只供参考。
该设计图是由广州亚半高品牌管理有限公司设计制作。广州亚半高品牌管理有限公司拥有对该设计图的版权及在任何情况下回收该设计图的权利。接收该设计图将被视为已经接受同该设计图相关的条款声明。

REVISION/修改日程		
REV 目录	DESCRIPTION 修改内容	DATE 日期

CLIENT/客户
深圳地铁置业



PROJECT/项目
深铁·阅山境

DESIGNED BY 设计	唐雪莹
DRAWN BY 制图	伍志江
CHECKED BY 审核	刘承昕
APPROVED BY 批核	黄明强

DATE/日期
2020-11-25

DRAWING NO./图号
42-01
IN-02

DESCRIPTION/页面描述
商品房-楼层号
房号指引

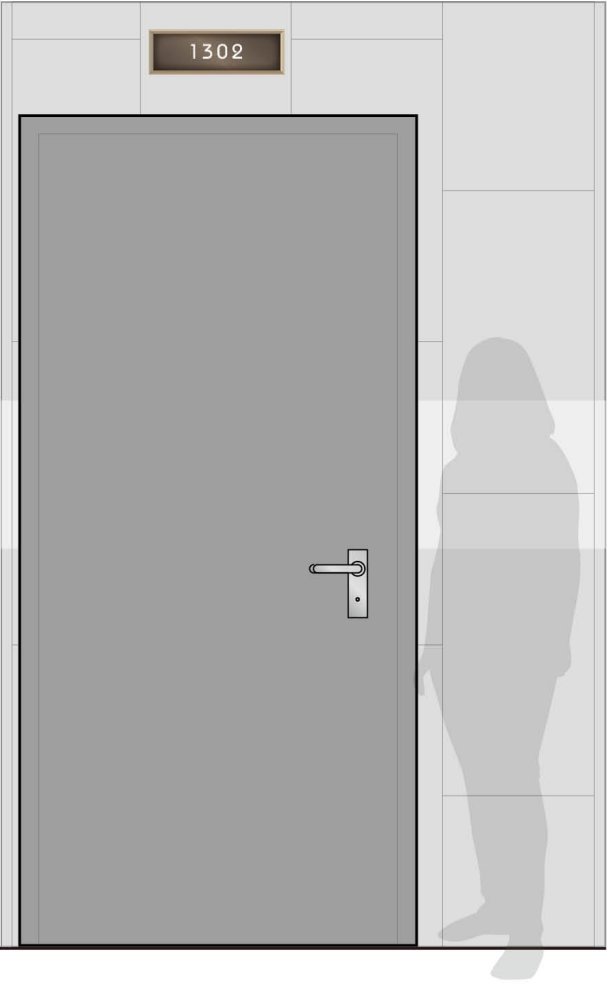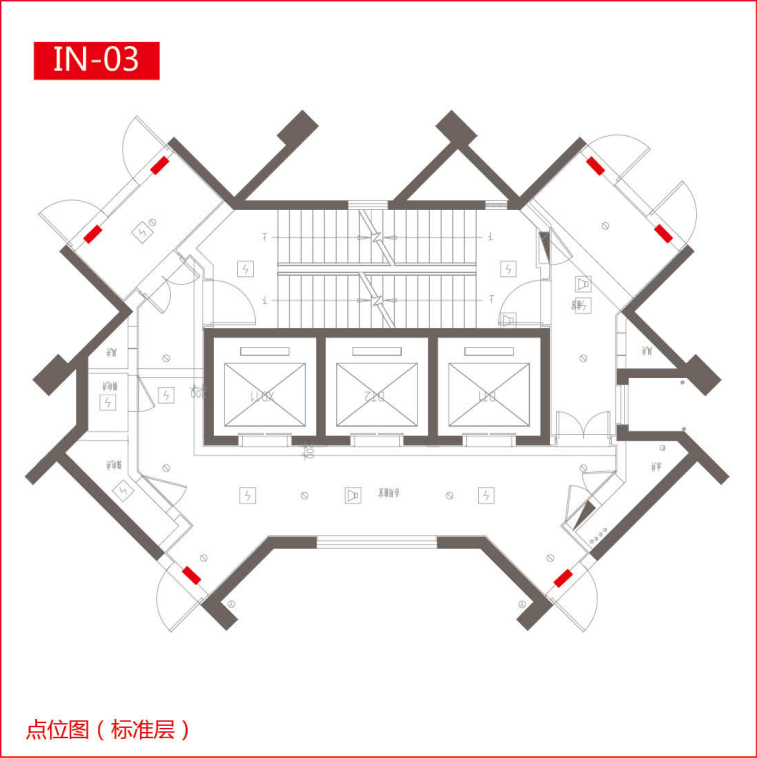


正面图 FRONT VIEW
Scale 1:20

All sign content to be confirmed by the Client/ Designer. 所有标识内容需由业主/设计师确定。	Sign contractor is responsible to provide scale 1:1 paper/acrylic mock up and installed on site for inspection. 标识承建商须与提供比例为一比一的纸印/亚克力制模型。	Sign contractor is responsible to coordinate with architect, main contractor e.t.c. and other relevant units to make clear division of work and finish installation properly. 标识承建商须与建筑师，总承包商及其它相关单位协商及商讨有关安装，分工及施工的细节问题，确保安装能顺利完成。	This is design intent drawing only. Sign contractor to provide shop drawing for approval. 本图纸只能作概念设计参考用。标识承建商必须提供施工图予发包方及设计师审批。
--	---	--	--


制作工艺: A - 1.2MM镜面不锈钢围边电镀玫瑰金,内嵌拉丝不锈钢电镀玫瑰金
B - 蚀刻填漆
C - 种钉安装



正面图 FRONT VIEW
Scale 1:3

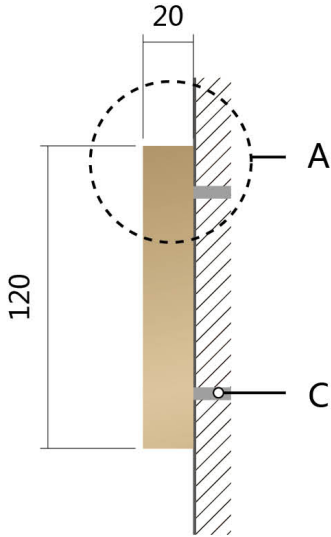

侧面图 SIDE VIEW
Scale 1:3

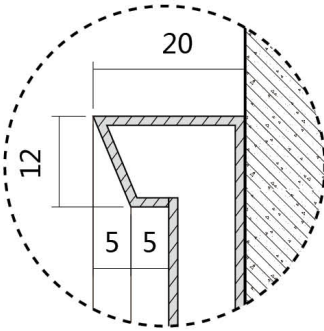

剖面图A SECTIONAL VIEW A
Scale 1:1



AMG SIGNS (GUANGZHOU) CO., LTD
Add:No.50 Zhongshanqi Road,Room 1101-1103

NOTES
All dimensions are in millimeter except otherwise noted.
All measurements should be verified on site.
For exact location to be confirmed later.
For exact Qty to be confirmed before fabrication.
The design has been produced by and is the sale & exclusive property of Albert AMG who reserve all rights of reproduction and construction in any form whatsoever and to whom this design must be returned forth with upon demand.The receipt by you of this design shall be evidence of your acceptance of these conditions.

注明
除特别注明外，图内尺寸均以毫米计算。
图内所示尺寸，必须在指定现场位置复核。
图内标识安装位置只供参考。
该设计图是由广州亚半高品牌管理有限公司设计制作。广州亚半高品牌管理有限公司拥有对该设计图的版权及在任何情况下回收该设计图的权利。接收该设计图将被视为已经接受同该设计图相关的条款声明。

REVISION/修改日程		
REV 目录	DESCRIPTION 修改内容	DATE 日期

CLIENT/客户
深圳地铁置业

PROJECT/项目
深铁·阅山境


DESIGNED BY 设计	唐雪莹
DRAWN BY 制图	伍志江
CHECKED BY 审核	刘承昕
APPROVED BY 批核	黄明强

DATE/日期

2020-11-25

DRAWING NO./图号
43-03


DESCRIPTION/页面描述
房号牌

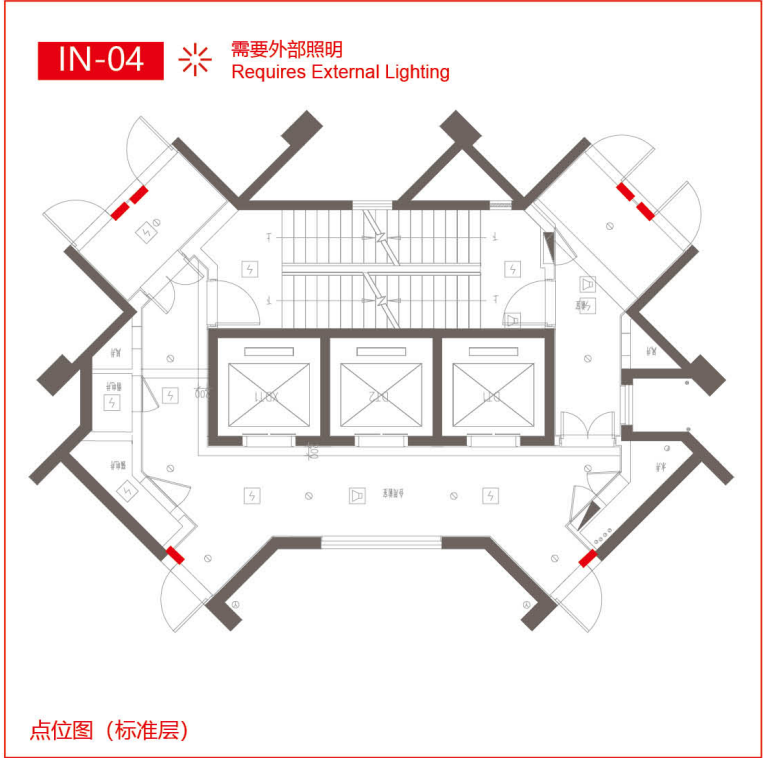

正面图 FRONT VIEW
Scale 1:20

All sign content to be confirmed by the Client/ Designer. 所有标识内容需由业主/设计师确定。	Sign contractor is responsible to provide scale 1:1 paper/acrylic mock up and installed on site for inspection. 标识承建商须与提供比例为一比一的纸印/亚克力制模型。	Sign contractor is responsible to coordinate with architect, main contractor e.t.c. and other relevant units to make clear division of work and finish installation properly. 标识承建商须与建筑师，总承建商及其它相关单位协商及商讨有关安装，分工及施工的细节问题，确保安装能顺利完成。	This is design intent drawing only. Sign contractor to provide shop drawing for approval. 本图纸只能作概念设计参考用。标识承建商必须提供施工图予发包方及设计师审批。
--	---	--	--

制作工艺: A - 1.2MM镜面不锈钢围边电镀玫瑰金,内嵌拉丝不锈钢电镀玫瑰金
B - 蚀刻填漆

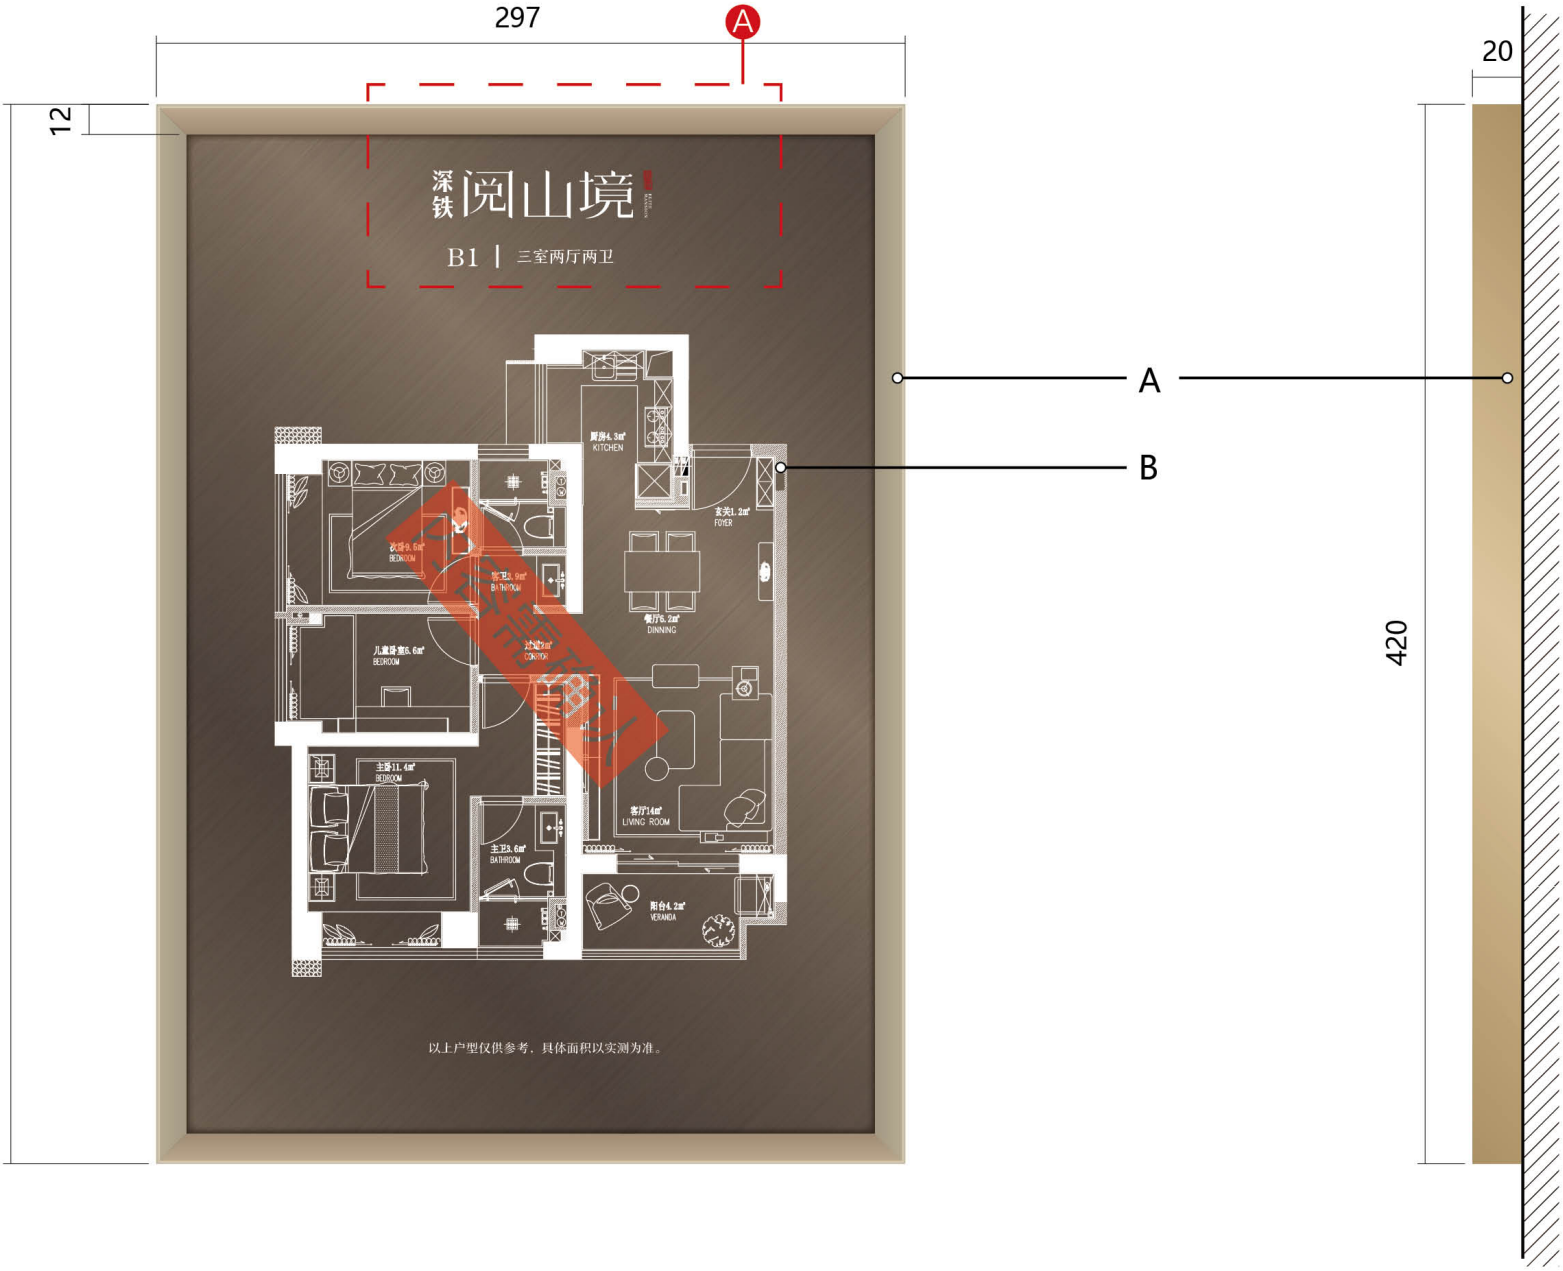

正面图 FRONT VIEW
Scale 1:3

侧面图 SIDE VIEW
Scale 1:3



AMG SIGNS (GUANGZHOU) CO., LTD
Add:No.50 Zhongshanqi Road,Room 1101-1103

NOTES
All dimensions are in millimeter except otherwise noted.
All measurements should be verified on site.
For exact Qty to be confirmed before fabrication.
For exact location to be confirmed later.
The design has been produced by and is the sale & exclusive property of Albert AMG who reserve all rights of reproduction and construction in any form whatsoever and to whom this design must be returned forth with upon demand.The receipt by you of this design shall be evidence of your acceptance of these conditions.

注明
除特别注明外，图内尺寸均以毫米计算。
图内所示尺寸，必须在指定现场位置复核。
图内标识安装位置只供参考。
该设计图是由广州亚半高品牌管理有限公司设计制作。广州亚半高品牌管理有限公司拥有对该设计图的版权及在任何情况下回收该设计图的权利。接收该设计图将被视为已经接受同该设计图相关的条款声明。

REVISION/修改日程		
REV 目录	DESCRIPTION 修改内容	DATE 日期

CLIENT/客户
深圳地铁置业


PROJECT/项目
深铁·阅山境

DESIGNED BY 设计	唐雪莹
DRAWN BY 制图	伍志江
CHECKED BY 审核	刘承昕
APPROVED BY 批核	黄明强

DATE/日期
2020-11-25

DRAWING NO./图号
44-04

DESCRIPTION/页面描述
户型牌

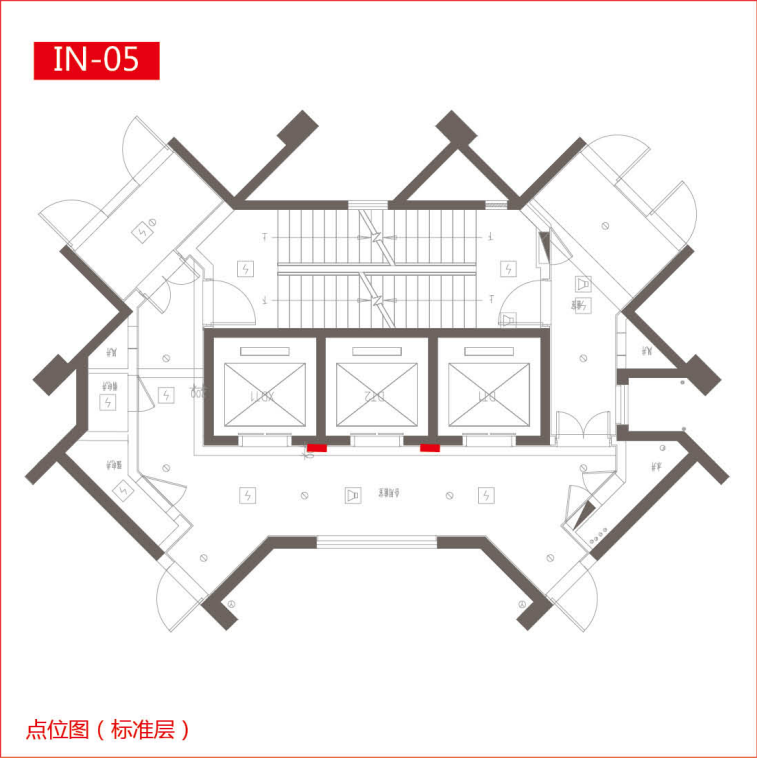

All sign content to be confirmed by the Client/ Designer. 所有标识内容需由业主/设计师确定。	Sign contractor is responsible to provide scale 1:1 paper/acrylic mock up and installed on site for inspection. 标识承建商须与提供比例为一比一的纸印/亚克力制模型。	Sign contractor is responsible to coordinate with architect, main contractor e.t.c. and other relevant units to make clear division of work and finish installation properly. 标识承建商须与建筑师，总承包商及其它相关单位协商及商讨有关安装，分工及施工的细节问题，确保安装能顺利完成。	This is design intent drawing only. Sign contractor to provide shop drawing for approval. 本图纸只能作概念设计参考用。标识承建商必须提供施工图予发包方及设计师审批。
--	---	--	--

制作工艺：A – 现有不锈钢饰面板蚀刻填白漆；



AMG
DESIGN CONSULTANCY

AMG SIGNS (GUANGZHOU) CO., LTD
Add:No.50 Zhongshanqi Road,Room 1101-1103

NOTES
All dimensions are in millimeter except otherwise noted.
All measurements should be verified on site.
For exact location to be confirmed later.
For exact Qty to be confirmed before fabrication.
The design has been produced by and is the sale & exclusive property of Albert AMG who reserve all rights of reproduction and construction in any form whatsoever and to whom this design must be returned forth with upon demand.The receipt by you of this design shall be evidence of your acceptance of these conditions.

注明
除特别注明外，图内尺寸均以毫米计算。
图内所示尺寸，必须在指定现场位置复核。
图内标识安装位置只供参考。
该设计图是由广州亚半高品牌管理有限公司设计制作。广州亚半高品牌管理有限公司拥有对该设计图的版权及在任何情况下回收该设计图的权利。接收该设计图将被视为已经接受同该设计图相关的的条款声明。

REVISION/修改日程

REV 目录	DESCRIPTION 修改内容	DATE 日期

CLIENT/客户
深圳地铁置业



PROJECT/项目
深铁·阅山境

DESIGNED BY 设计	唐雪莹
DRAWN BY 制图	伍志江
CHECKED BY 审核	刘承昕
APPROVED BY 批核	黄明强

DATE/日期
2020-11-25


DRAWING NO./图号
45-05

DESCRIPTION/页面描述
如遇火警请勿乘坐电梯

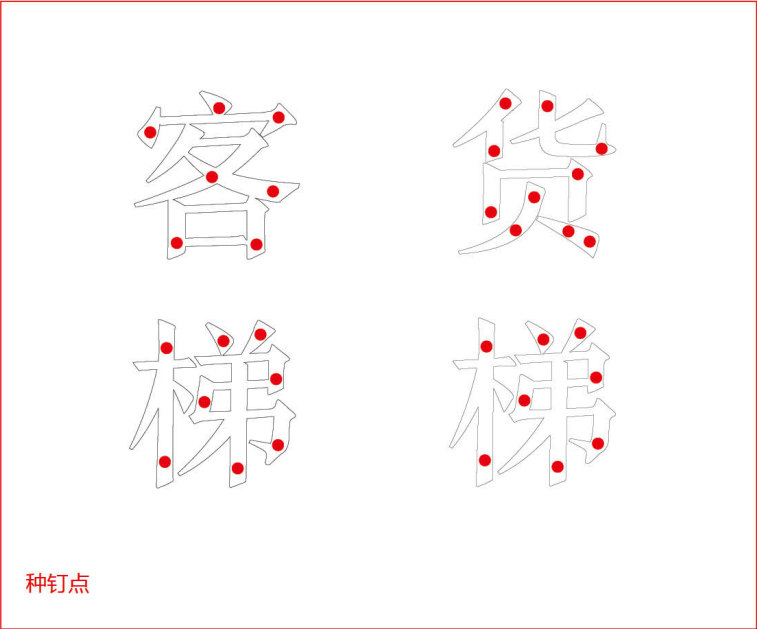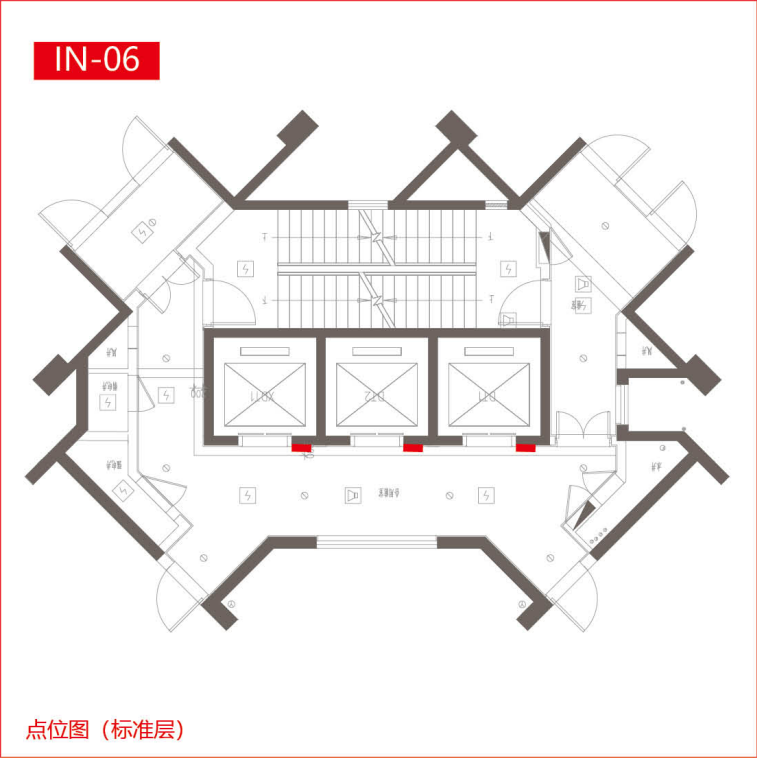

All sign content to be confirmed by the Client/ Designer. 所有标识内容需由业主/设计师确定。	Sign contractor is responsible to provide scale 1:1 paper/acrylic mock up and installed on site for inspection. 标识承建商须与提供比例为一比一的纸印/亚克力制模型。	Sign contractor is responsible to coordinate with architect, main contractor e.t.c. and other relevant units to make clear division of work and finish installation properly. 标识承建商须与建筑师，总承包商及其它相关单位协商及商讨有关安装，分工及施工的细节问题， 确保安装能顺利完成。	This is design intent drawing only. Sign contractor to provide shop drawing for approval. 本图纸只能作概念设计参考用。标识承建商必须提供施工图予发包方及设计师审批。
--	---	---	--


制作工艺：A – 3MM不锈钢切割字，电镀拉丝玫瑰金；

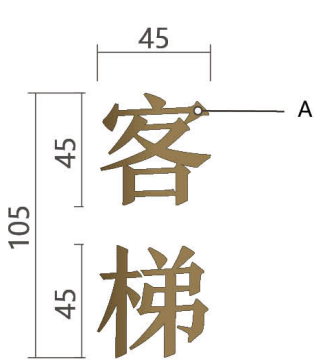

正面图 FRONT VIEW
Scale 1:3



正面图 FRONT VIEW
Scale 1:3

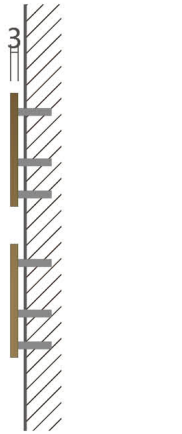

侧面图 SIDE VIEW
Scale 1:3



正面图 FRONT VIEW
Scale 1:25



AMG SIGNS (GUANGZHOU) CO., LTD
Add:No.50 Zhongshanqi Road,Room 1101-1103

NOTES
All dimensions are in millimeter except otherwise noted.
All measurements should be verified on site.
For exact location to be confirmed later.
For exact Qty to be confirmed before fabrication.
The design has been produced by and is the sale & exclusive property of Albert AMG who reserve all rights of reproduction and construction in any form whatsoever and to whom this design must be returned forth with upon demand.The receipt by you of this design shall be evidence of your acceptance of these conditions.

注明
除特别注明外，图内尺寸均以毫米计算。
图内所示尺寸，必须在指定现场位置复核。
图内标识安装位置只供参考。
该设计图是由广州亚半高品牌管理有限公司设计制作。广州亚半高品牌管理有限公司拥有对该设计图的版权及在任何情况下回收该设计图的权利。接收该设计图将被视为已经接受同该设计图相关的条款声明。

REVISION/修改日程		
REV 目录	DESCRIPTION 修改内容	DATE 日期

CLIENT/客户
深圳地铁置业


PROJECT/项目
深铁·阅山境

DESIGNED BY 设计	唐雪莹
DRAWN BY 制图	伍志江
CHECKED BY 审核	刘承昕
APPROVED BY 批核	黄明强

DATE/日期
2020-11-25


DRAWING NO./图号
46-06

DESCRIPTION/页面描述
电梯类别

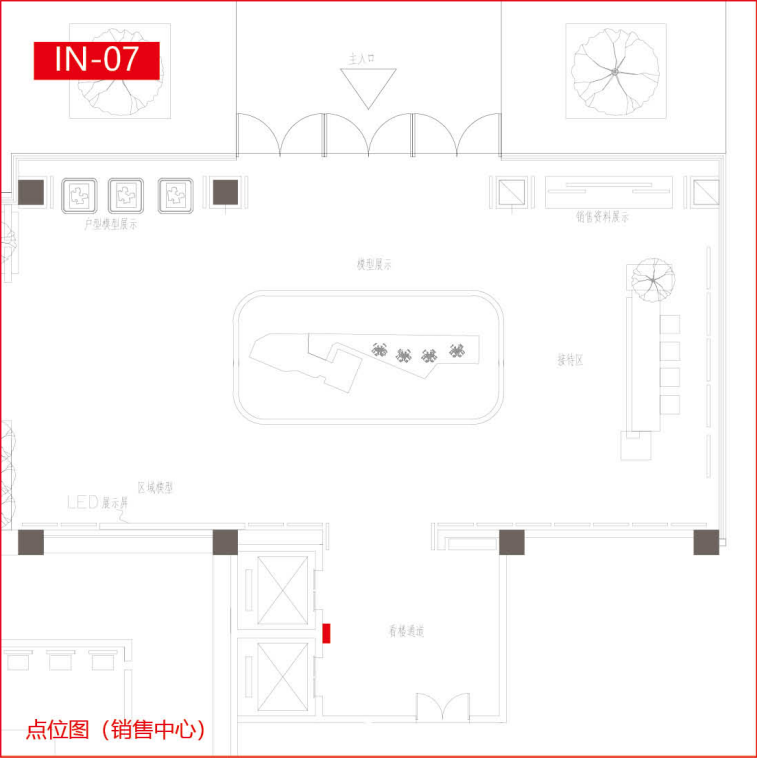


All sign content to be confirmed by the Client/ Designer. 所有标识内容需由业主/设计师确定。	Sign contractor is responsible to provide scale 1:1 paper/acrylic mock up and installed on site for inspection. 标识承建商须与提供比例为一比一的纸印/亚克力制模型。	Sign contractor is responsible to coordinate with architect, main contractor e.t.c. and other relevant units to make clear division of work and finish installation properly. 标识承建商须与建筑师，总承包商及其它相关单位协商及商讨有关安装，分工及施工的细节问题，确保安装能顺利完成。	This is design intent drawing only. Sign contractor to provide shop drawing for approval. 本图纸只能作概念设计参考用。标识承建商必须提供施工图予发包方及设计师审批。
--	---	--	--


制作工艺: A – 5mm瓷白亚克力独立字
B– 种钉安装

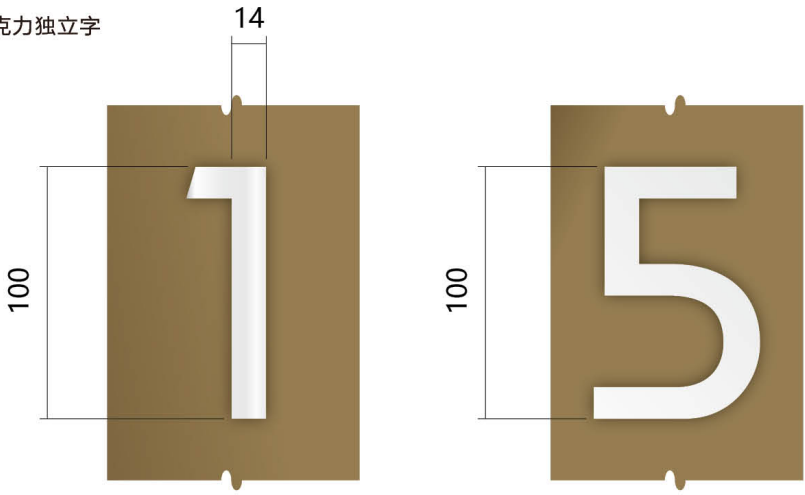

正面图 FRONT VIEW
Scale 1:3

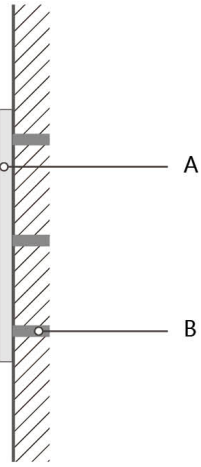

侧面图 SIDE VIEW
Scale 1:3

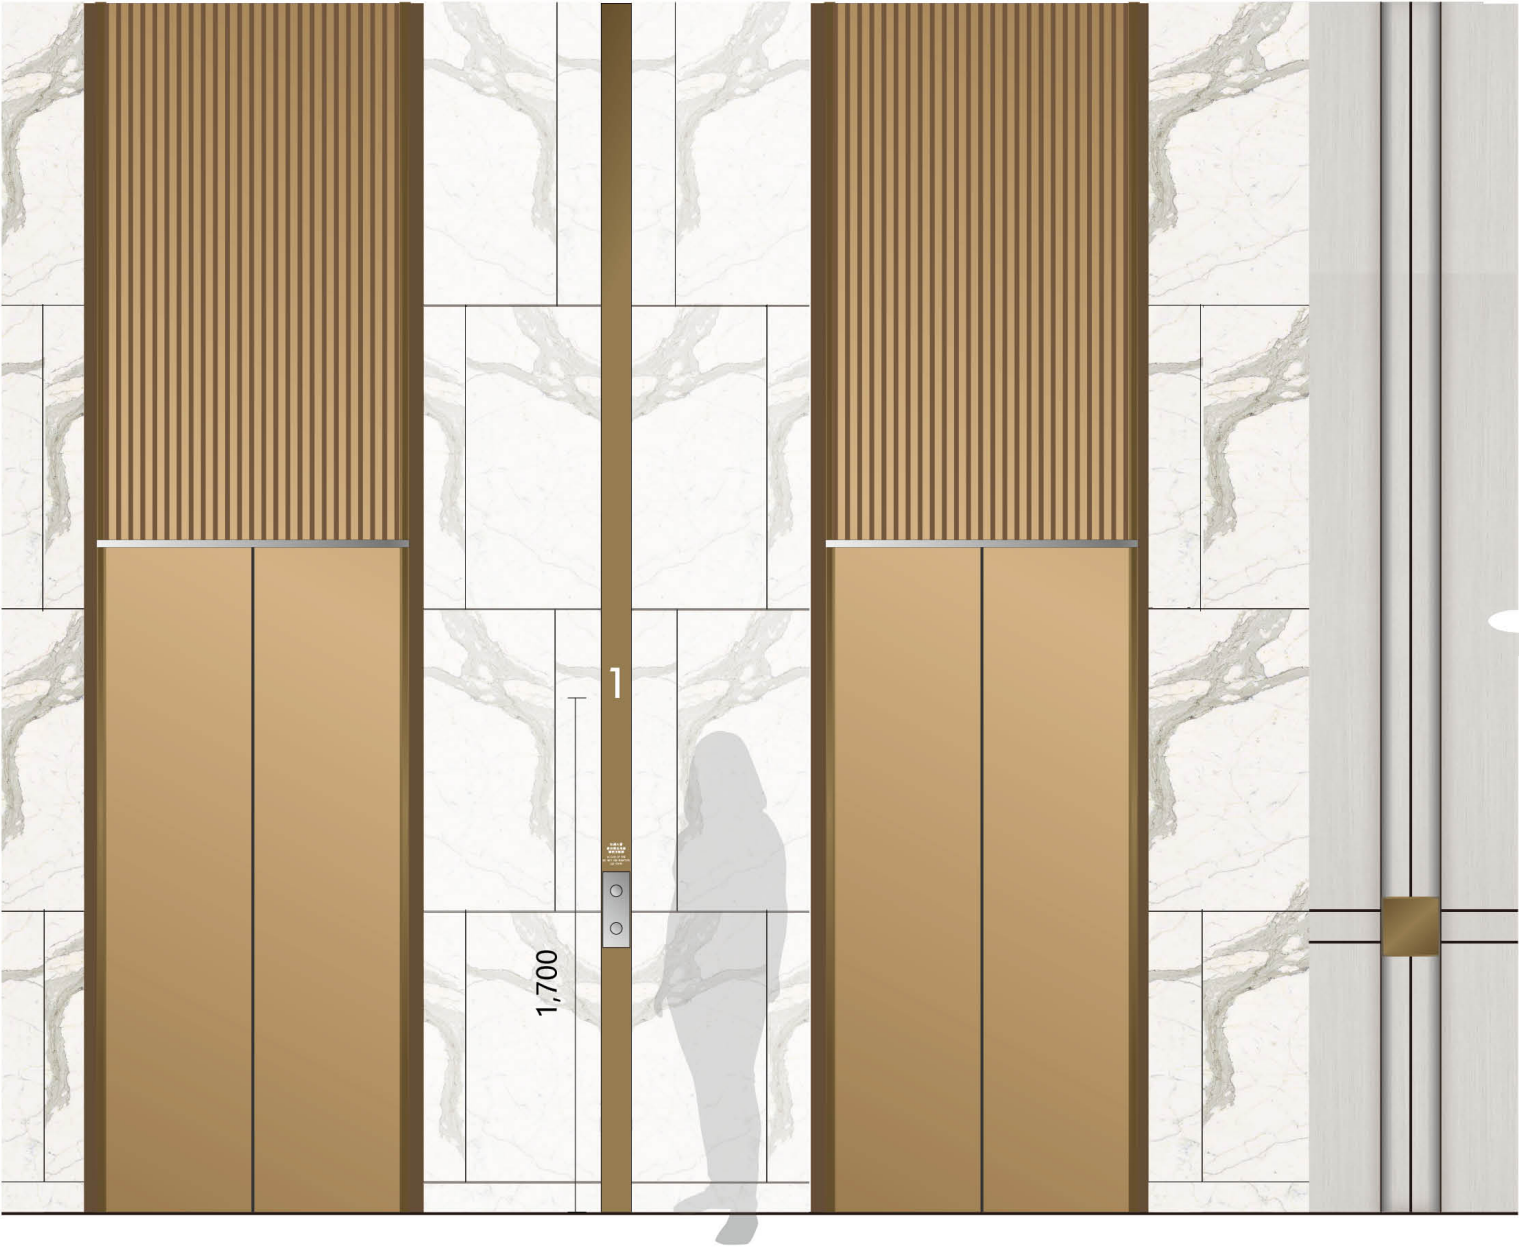

正面图 FRONT VIEW
Scale 1:25



AMG SIGNS (GUANGZHOU) CO., LTD
Add:No.50 Zhongshanqi Road,Room 1101-1103

NOTES
All dimensions are in millimeter except otherwise noted.
All measurements should be verified on site.
For exact location to be confirmed later.
For exact Qty to be confirmed before fabrication.
The design has been produced by and is the sale & exclusive property of Albert AMG who reserve all rights of reproduction and construction in any form whatsoever and to whom this design must be returned forth with upon demand.The receipt by you of this design shall be evidence of your acceptance of these conditions.

注明
除特别注明外，图内尺寸均以毫米计算。
图内所示尺寸，必须在指定现场位置复核。
图内标识安装位置仅供参考。
该设计图是由广州亚半高品牌管理有限公司设计制作。广州亚半高品牌管理有限公司拥有对该设计图的版权及在任何情况下回收该设计图的权利。接收该设计图将被视为已经接受同该设计图相关的条款声明。

REVISION/修改日程		
REV 目录	DESCRIPTION 修改内容	DATE 日期

CLIENT/客户
深圳地铁置业

PROJECT/项目
深铁·阅山境

DESIGNED BY 设计	唐雪莹
DRAWN BY 制图	伍志江
CHECKED BY 审核	刘承昕
APPROVED BY 批核	黄明强



DATE/日期
2020-11-25

DRAWING NO./图号
47-07


DESCRIPTION/页面描述
营销中心·人才房 楼层号





4 后勤标识设计 BACK OF HOUSE SIGNAGE DESIGN

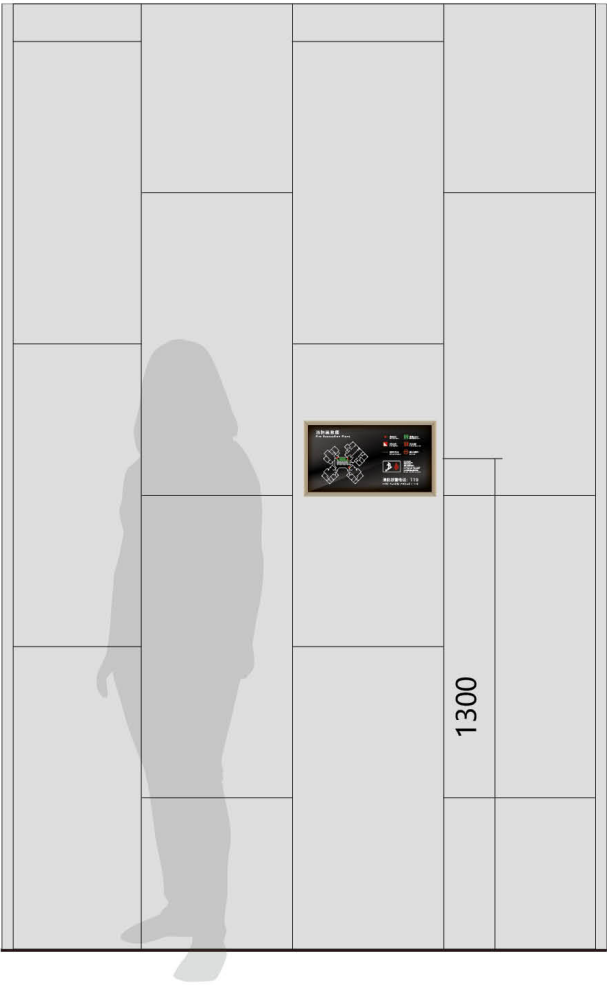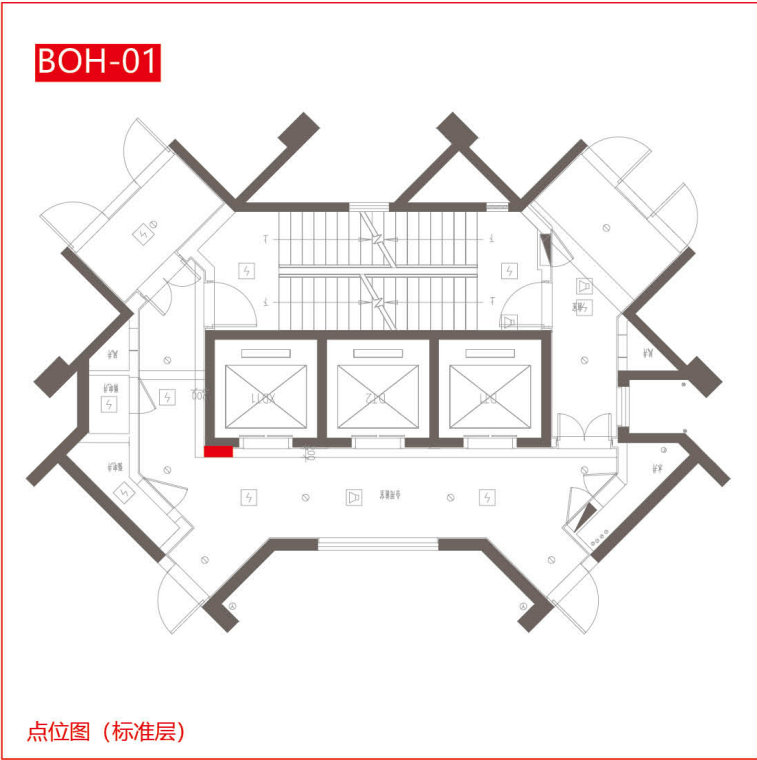

正面图 FRONT VIEW
Scale 1:20

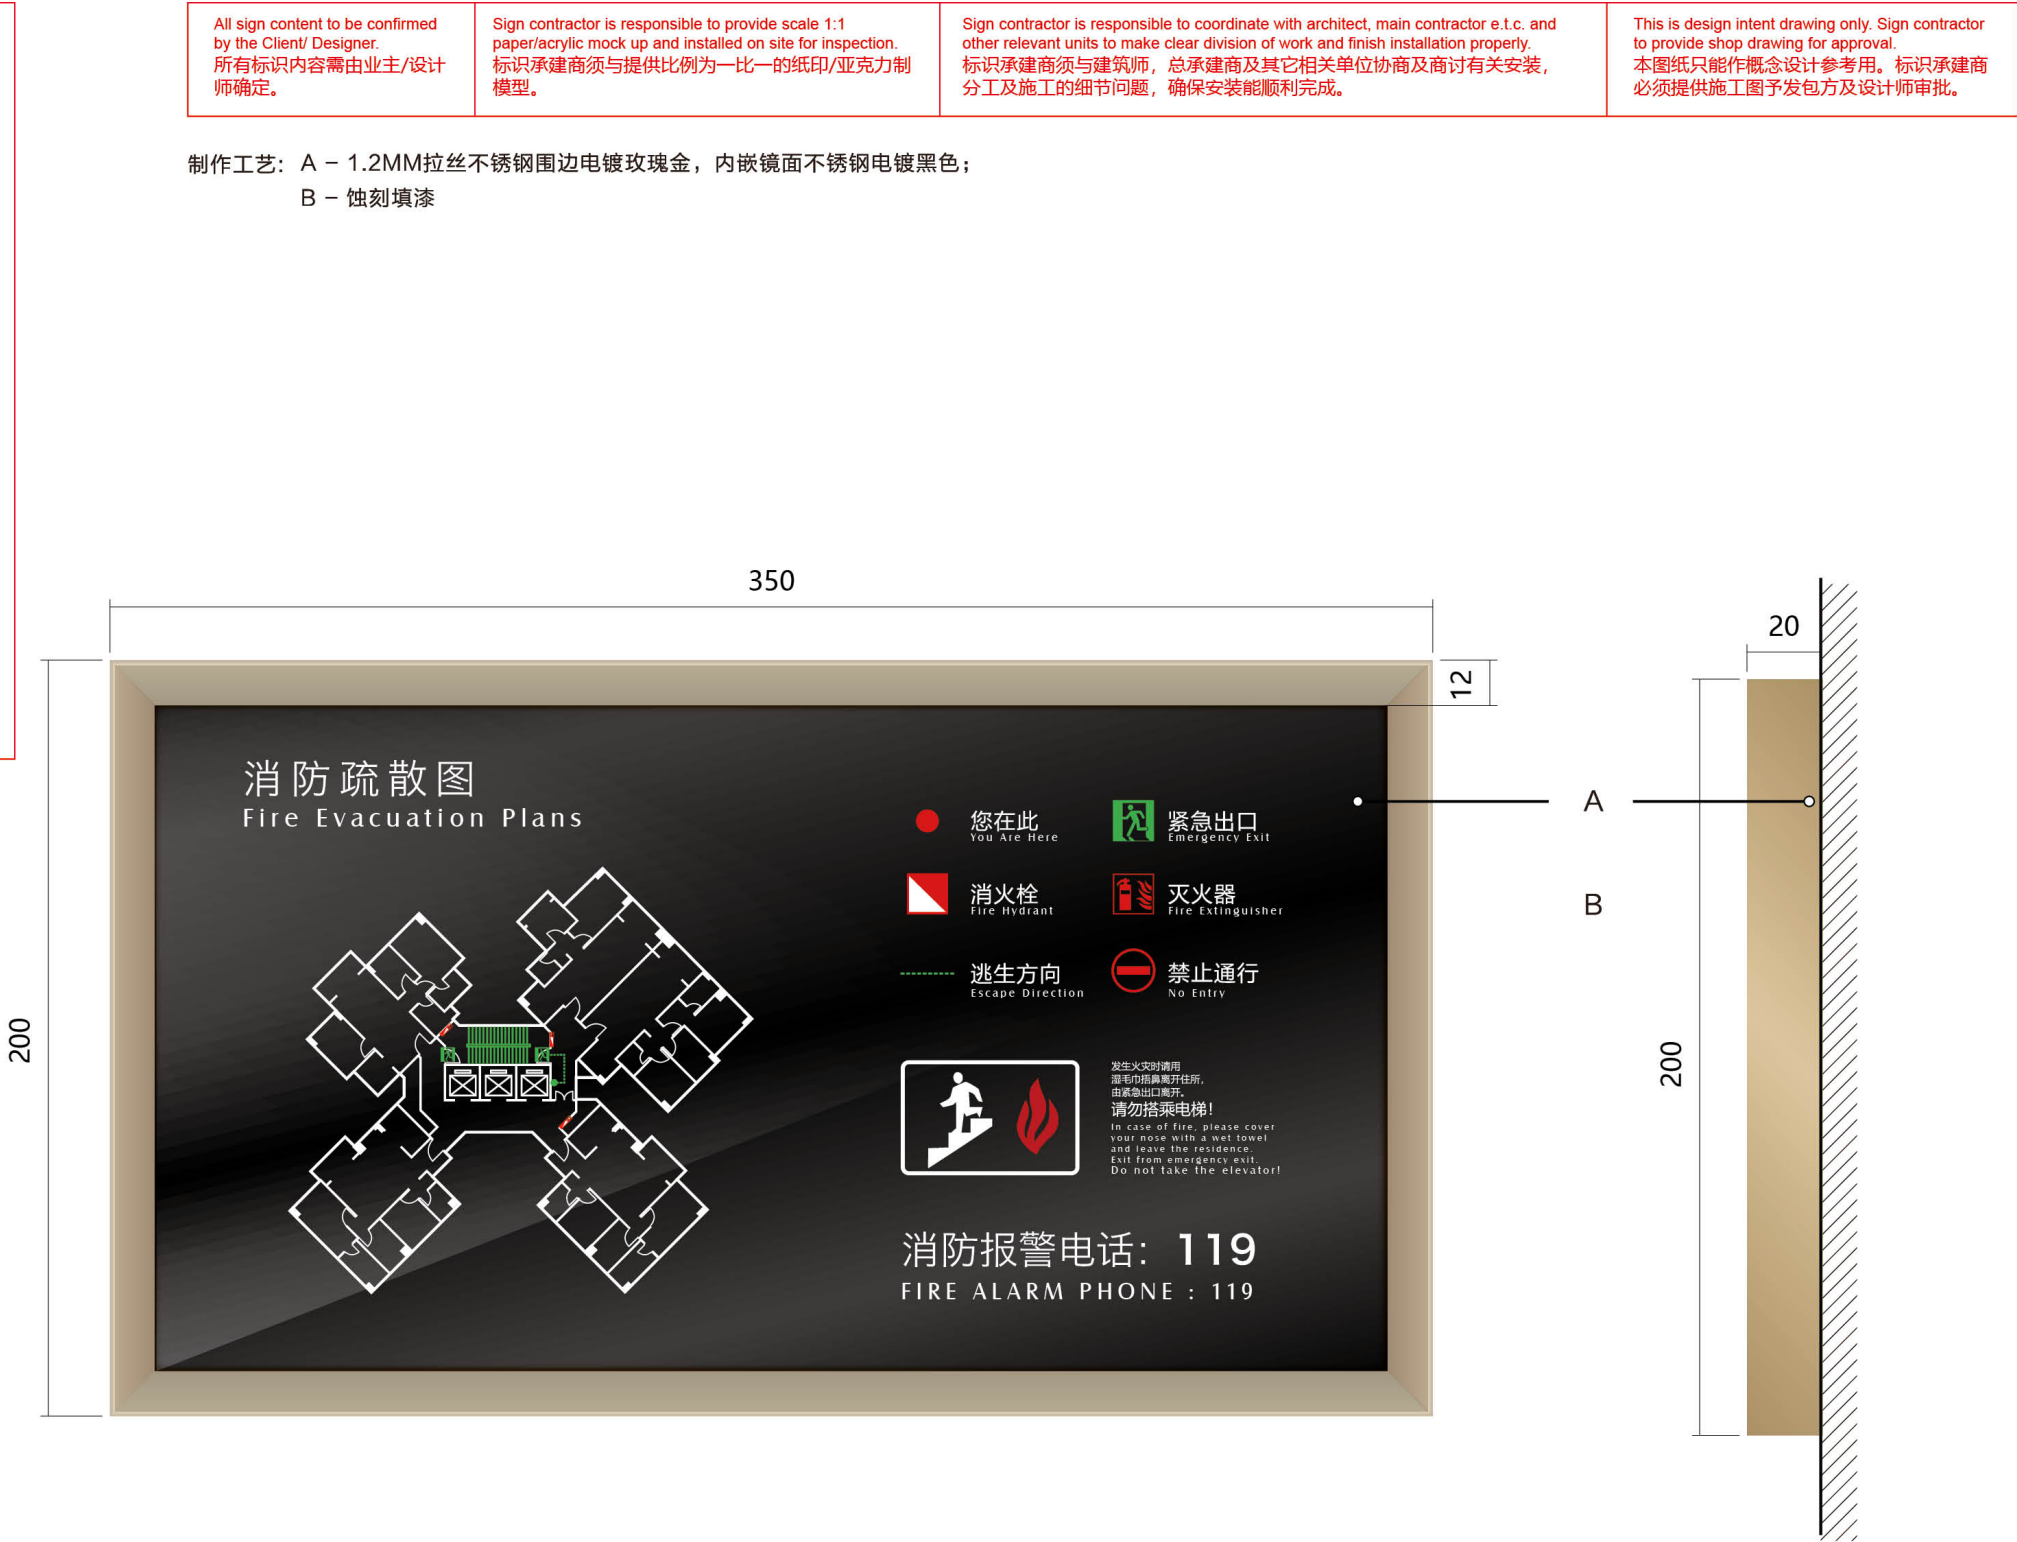

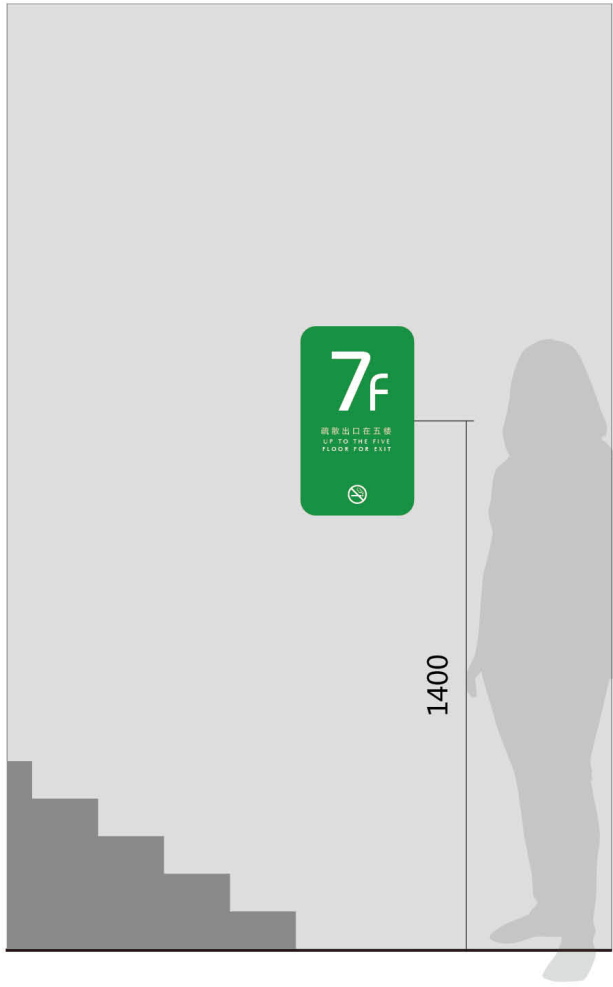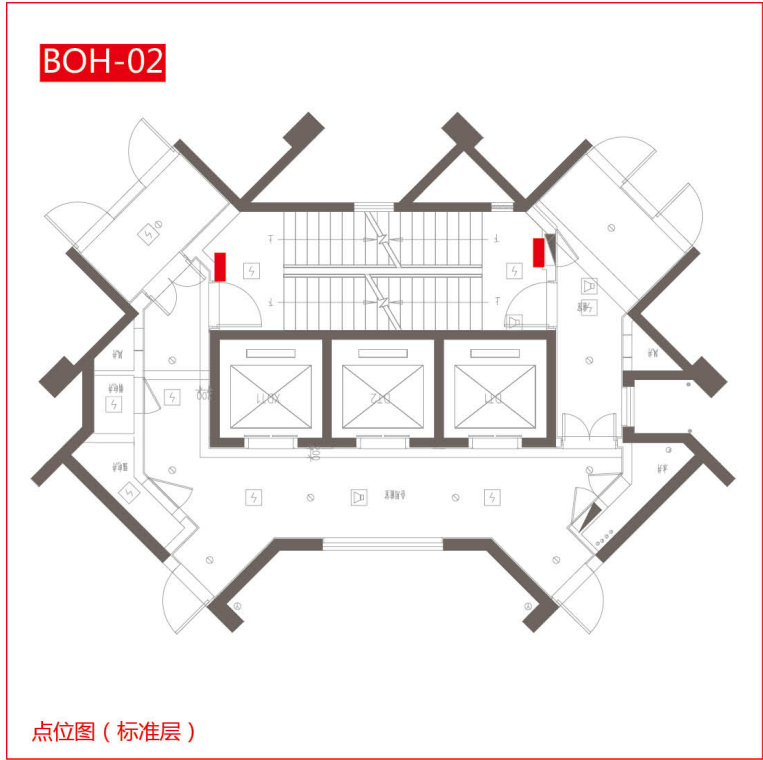

正面图 FRONT VIEW
Scale 1:20

All sign content to be confirmed by the Client/ Designer. 所有标识内容需由业主/设计师确定。	Sign contractor is responsible to provide scale 1:1 paper/acrylic mock up and installed on site for inspection. 标识承建商须与提供比例为一比一的纸印/亚克力制模型。	Sign contractor is responsible to coordinate with architect, main contractor e.t.c. and other relevant units to make clear division of work and finish installation properly. 标识承建商须与建筑师，总承包商及其它相关单位协商及商讨有关安装，分工及施工的细节问题，确保安装能顺利完成。	This is design intent drawing only. Sign contractor to provide shop drawing for approval. 本图纸只能作概念设计参考用。标识承建商必须提供施工图予发包方及设计师审批。
--	---	--	--

制作工艺：A – 5mm磨砂亚克力烤漆；正面贴荧光绿贴膜；丝印白色文字；



正面图 FRONT VIEW
Scale 1:5

侧面图 SIDE VIEW
Scale 1:5



AMG SIGNS (GUANGZHOU) CO., LTD
Add:No.50 Zhongshanqi Road,Room 1101-1103

NOTES
All dimensions are in millimeter except otherwise noted.
All measurements should be verified on site.
For exact location to be confirmed later.
For exact Qty to be confirmed before fabrication.
The design has been produced by and is the sale & exclusive property of Albert AMG who reserve all rights of reproduction and construction in any form whatsoever and to whom this design must be returned forth with upon demand.The receipt by you of this design shall be evidence of your acceptance of these conditions.

注明
除特别注明外，图内尺寸均以毫米计算。
图内所示尺寸，必须在指定现场位置复核。
图内标识安装位置只供参考。
该设计图是由广州亚半高品牌管理有限公司设计制作。广州亚半高品牌管理有限公司拥有对该设计图的版权及在任何情况下回收该设计图的权利。接收该设计图将被视为已经接受同该设计图相关的条款声明。

REVISION/修改日程		
REV 目录	DESCRIPTION 修改内容	DATE 日期

CLIENT/客户
深圳地铁置业


PROJECT/项目
深铁·阅山境

DESIGNED BY 设计	唐雪莹
DRAWN BY 制图	伍志江
CHECKED BY 审核	刘承昕
APPROVED BY 批核	黄明强

DATE/日期
2020-11-25

DRAWING NO./图号
BOH-02


DESCRIPTION/页面描述
消防楼梯说明牌

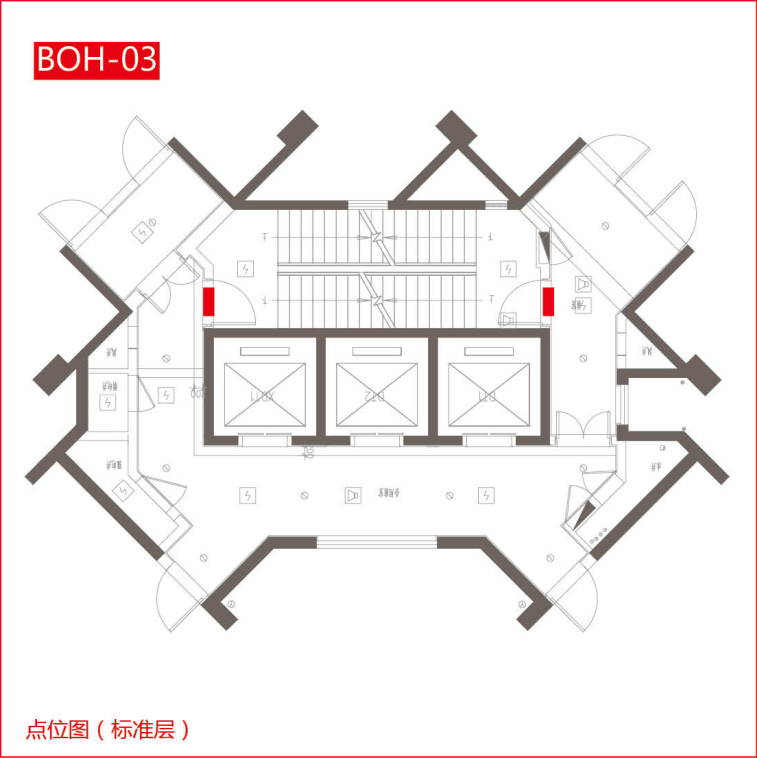

正面图 FRONT VIEW
Scale 1:20

All sign content to be confirmed by the Client/ Designer. 所有标识内容需由业主/设计师确定。	Sign contractor is responsible to provide scale 1:1 paper/acrylic mock up and installed on site for inspection. 标识承建商须与提供比例为一比一的纸印/亚克力制模型。	Sign contractor is responsible to coordinate with architect, main contractor e.t.c. and other relevant units to make clear division of work and finish installation properly. 标识承建商须与建筑师，总承包商及其它相关单位协商及商讨有关安装，分工及施工的细节问题，确保安装能顺利完成。	This is design intent drawing only. Sign contractor to provide shop drawing for approval. 本图纸只能作概念设计参考用。标识承建商必须提供施工图予发包方及设计师审批。
--	---	--	--

制作工艺：A – 2mm拉丝不锈钢切割电镀玫瑰金
B – 蚀刻填漆

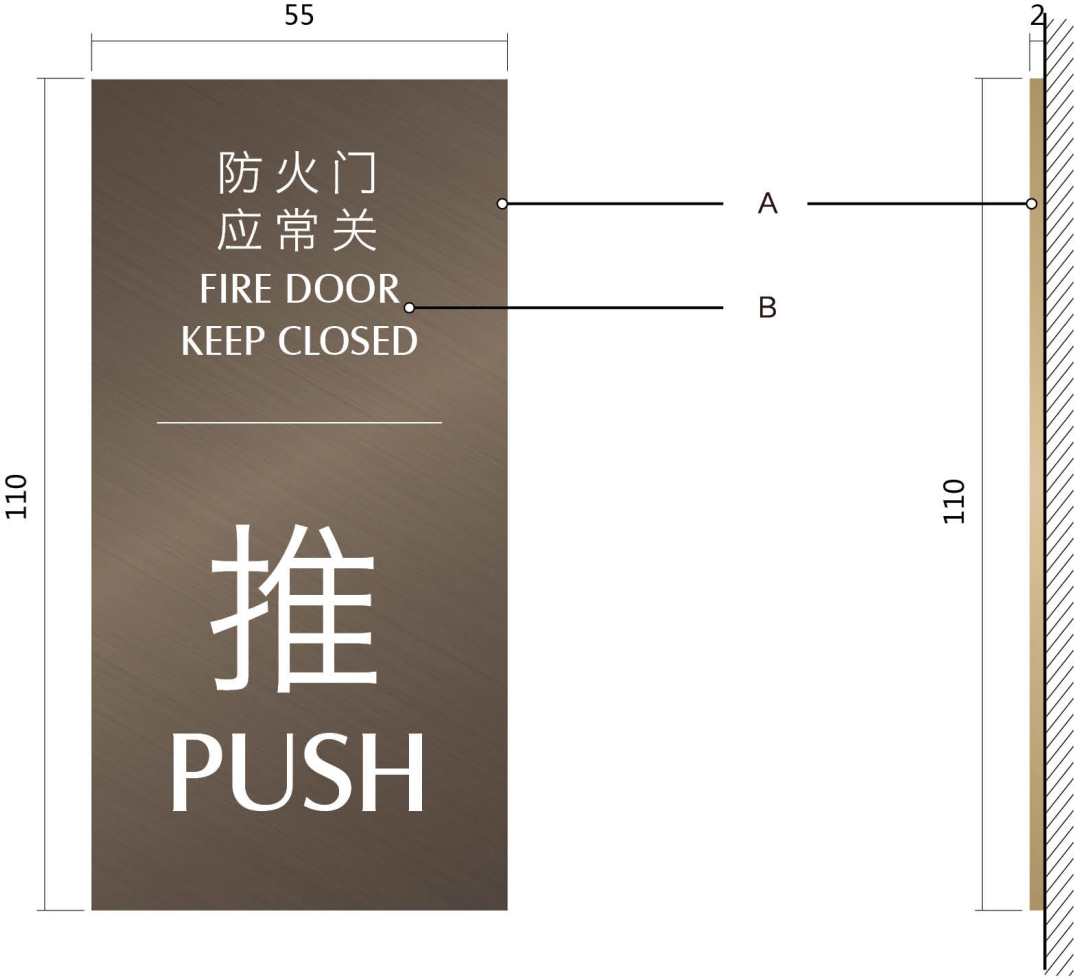

正面图 FRONT VIEW
Scale 1:1

侧面图 SIDE VIEW
Scale 1:1

AMG
DESIGN CONSULTANCY

AMG SIGNS (GUANGZHOU) CO., LTD
Add:No.50 Zhongshanqi Road,Room 1101-1103

NOTES
All dimensions are in millimeter except otherwise noted.
All measurements should be verified on site.
For exact location to be confirmed later.
For exact Qty to be confirmed before fabrication.
The design has been produced by and is the sale & exclusive property of Albert AMG who reserve all rights of reproduction and construction in any form whatsoever and to whom this design must be returned forth with upon demand.The receipt by you of this design shall be evidence of your acceptance of these conditions.

注明
除特别注明外，图内尺寸均以毫米计算。
图内所示尺寸，必须在指定现场位置复核。
图内标识安装位置只供参考。
该设计图是由广州亚半高品牌管理有限公司设计制作。广州亚半高品牌管理有限公司拥有对该设计图的版权及在任何情况下回收该设计图的权利。接收该设计图将被视为已经接受同该设计图相关的条款声明。

REVISION/修改日程

REV 目录	DESCRIPTION 修改内容	DATE 日期

CLIENT/客户
深圳地铁置业


PROJECT/项目
深铁·阅山境

DESIGNED BY 设计	唐雪莹
DRAWN BY 制图	伍志江
CHECKED BY 审核	刘承昕
APPROVED BY 批核	黄明强

DATE/日期
2020-11-25


DRAWING NO./图号
BOH-03

DESCRIPTION/页面描述
防火门应常关

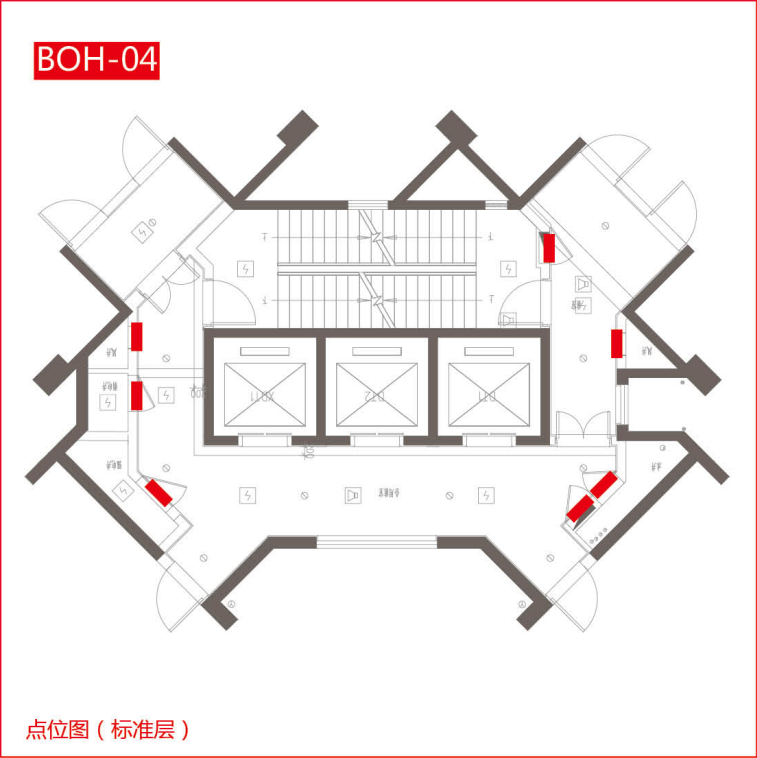


All sign content to be confirmed by the Client/ Designer. 所有标识内容需由业主/设计师确定。	Sign contractor is responsible to provide scale 1:1 paper/acrylic mock up and installed on site for inspection. 标识承建商须与提供比例为一比一的纸印/亚克力制模型。	Sign contractor is responsible to coordinate with architect, main contractor e.t.c. and other relevant units to make clear division of work and finish installation properly. 标识承建商须与建筑师，总承包商及其它相关单位协商及商讨有关安装，分工及施工的细节问题，确保安装能顺利完成。	This is design intent drawing only. Sign contractor to provide shop drawing for approval. 本图纸只能作概念设计参考用。标识承建商必须提供施工图予发包方及设计师审批。
--	---	--	--

制作工艺：A – 文字丝网印白色
B – 5mm厚棕色亚克力，侧边倒角打磨亮光

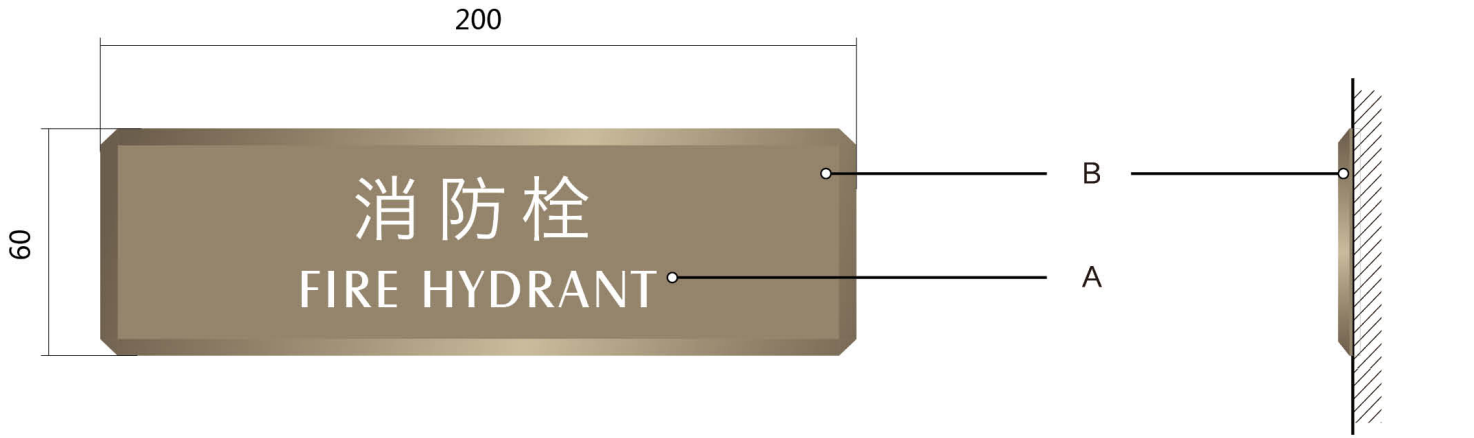

正面图 FRONT VIEW
Scale 1:2

侧面图 SIDE VIEW
Scale 1:2

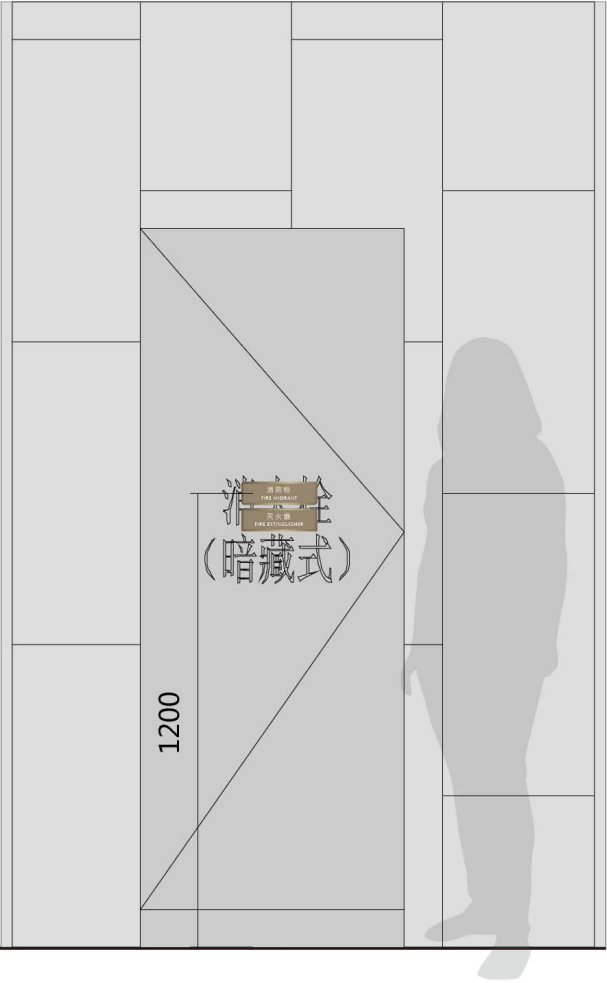

正面图 FRONT VIEW
Scale 1:20



AMG
DESIGN CONSULTANCY

AMG SIGNS (GUANGZHOU) CO., LTD
Add:No.50 Zhongshanqi Road,Room 1101-1103

NOTES
All dimensions are in millimeter except otherwise noted.
All measurements should be verified on site.
For exact location to be confirmed later.
For exact Qty to be confirmed before fabrication.
The design has been produced by and is the sale & exclusive property of Albert AMG who reserve all rights of reproduction and construction in any form whatsoever and to whom this design must be returned forth with upon demand.The receipt by you of this design shall be evidence of your acceptance of these conditions.

注明
除特别注明外，图内尺寸均以毫米计算。
图内所示尺寸，必须在指定现场位置复核。
图内标识安装位置只供参考。
该设计图是由广州亚半高品牌管理有限公司设计制作。广州亚半高品牌管理有限公司拥有对该设计图的版权及在任何情况下回收该设计图的权利。接收该设计图将被视为已经接受同该设计图相关的条款声明。

REVISION/修改日程

REV 目录	DESCRIPTION 修改内容	DATE 日期

CLIENT/客户
深圳地铁置业

PROJECT/项目
深铁·阅山境

DESIGNED BY 设计	唐雪莹
DRAWN BY 制图	伍志江
CHECKED BY 审核	刘承昕
APPROVED BY 批核	黄明强


DATE/日期
2020-11-25

DRAWING NO./图号
BQH-04

DESCRIPTION/页面描述
设备房



5 停车场标识设计 PARKING LOT SIGNAGE DESIGN

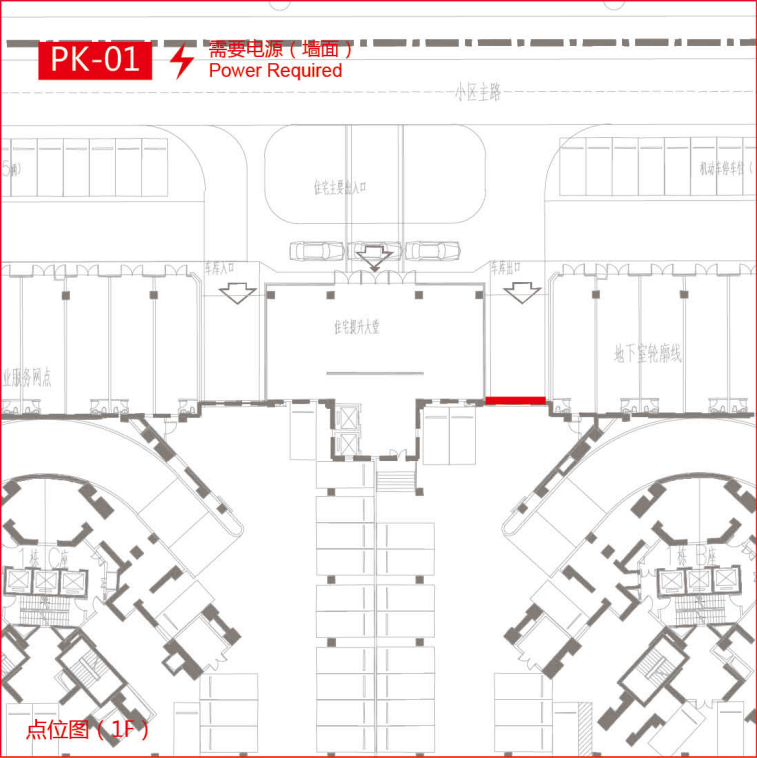


All sign content to be confirmed by the Client/ Designer. 所有标识内容需由业主/设计师确定。	Sign contractor is responsible to provide scale 1:1 paper/acrylic mock up and installed on site for inspection. 标识承建商须与提供比例为一比一的纸印/亚克力制模型。	Sign contractor is responsible to coordinate with architect, main contractor e.t.c. and other relevant units to make clear division of work and finish installation properly. 标识承建商须与建筑师，总承包商及其它相关单位协商及商讨有关安装，分工及施工的细节问题，确保安装能顺利完成。	This is design intent drawing only. Sign contractor to provide shop drawing for approval. 本图纸只能作概念设计参考用。标识承建商必须提供施工图予发包方及设计师审批。
--	---	--	--

制作工艺:


A – 1.2mm厚拉丝不锈钢电镀玫瑰金;

B – 6mm厚超白玻璃背喷黑色漆; 红色为3M3630–143透过膜, 再贴5mm厚乳白亚克力, 白色为5mm厚乳白亚克力。

C – 文字图案背贴3M透光膜。

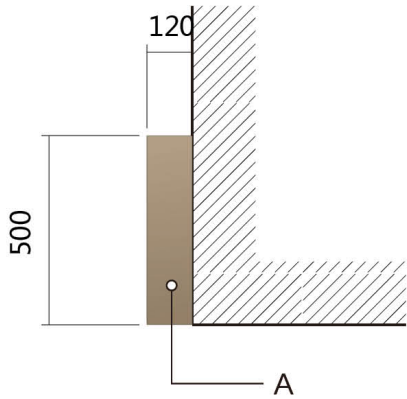

侧面图 SIDE VIEW
Scale 1:20

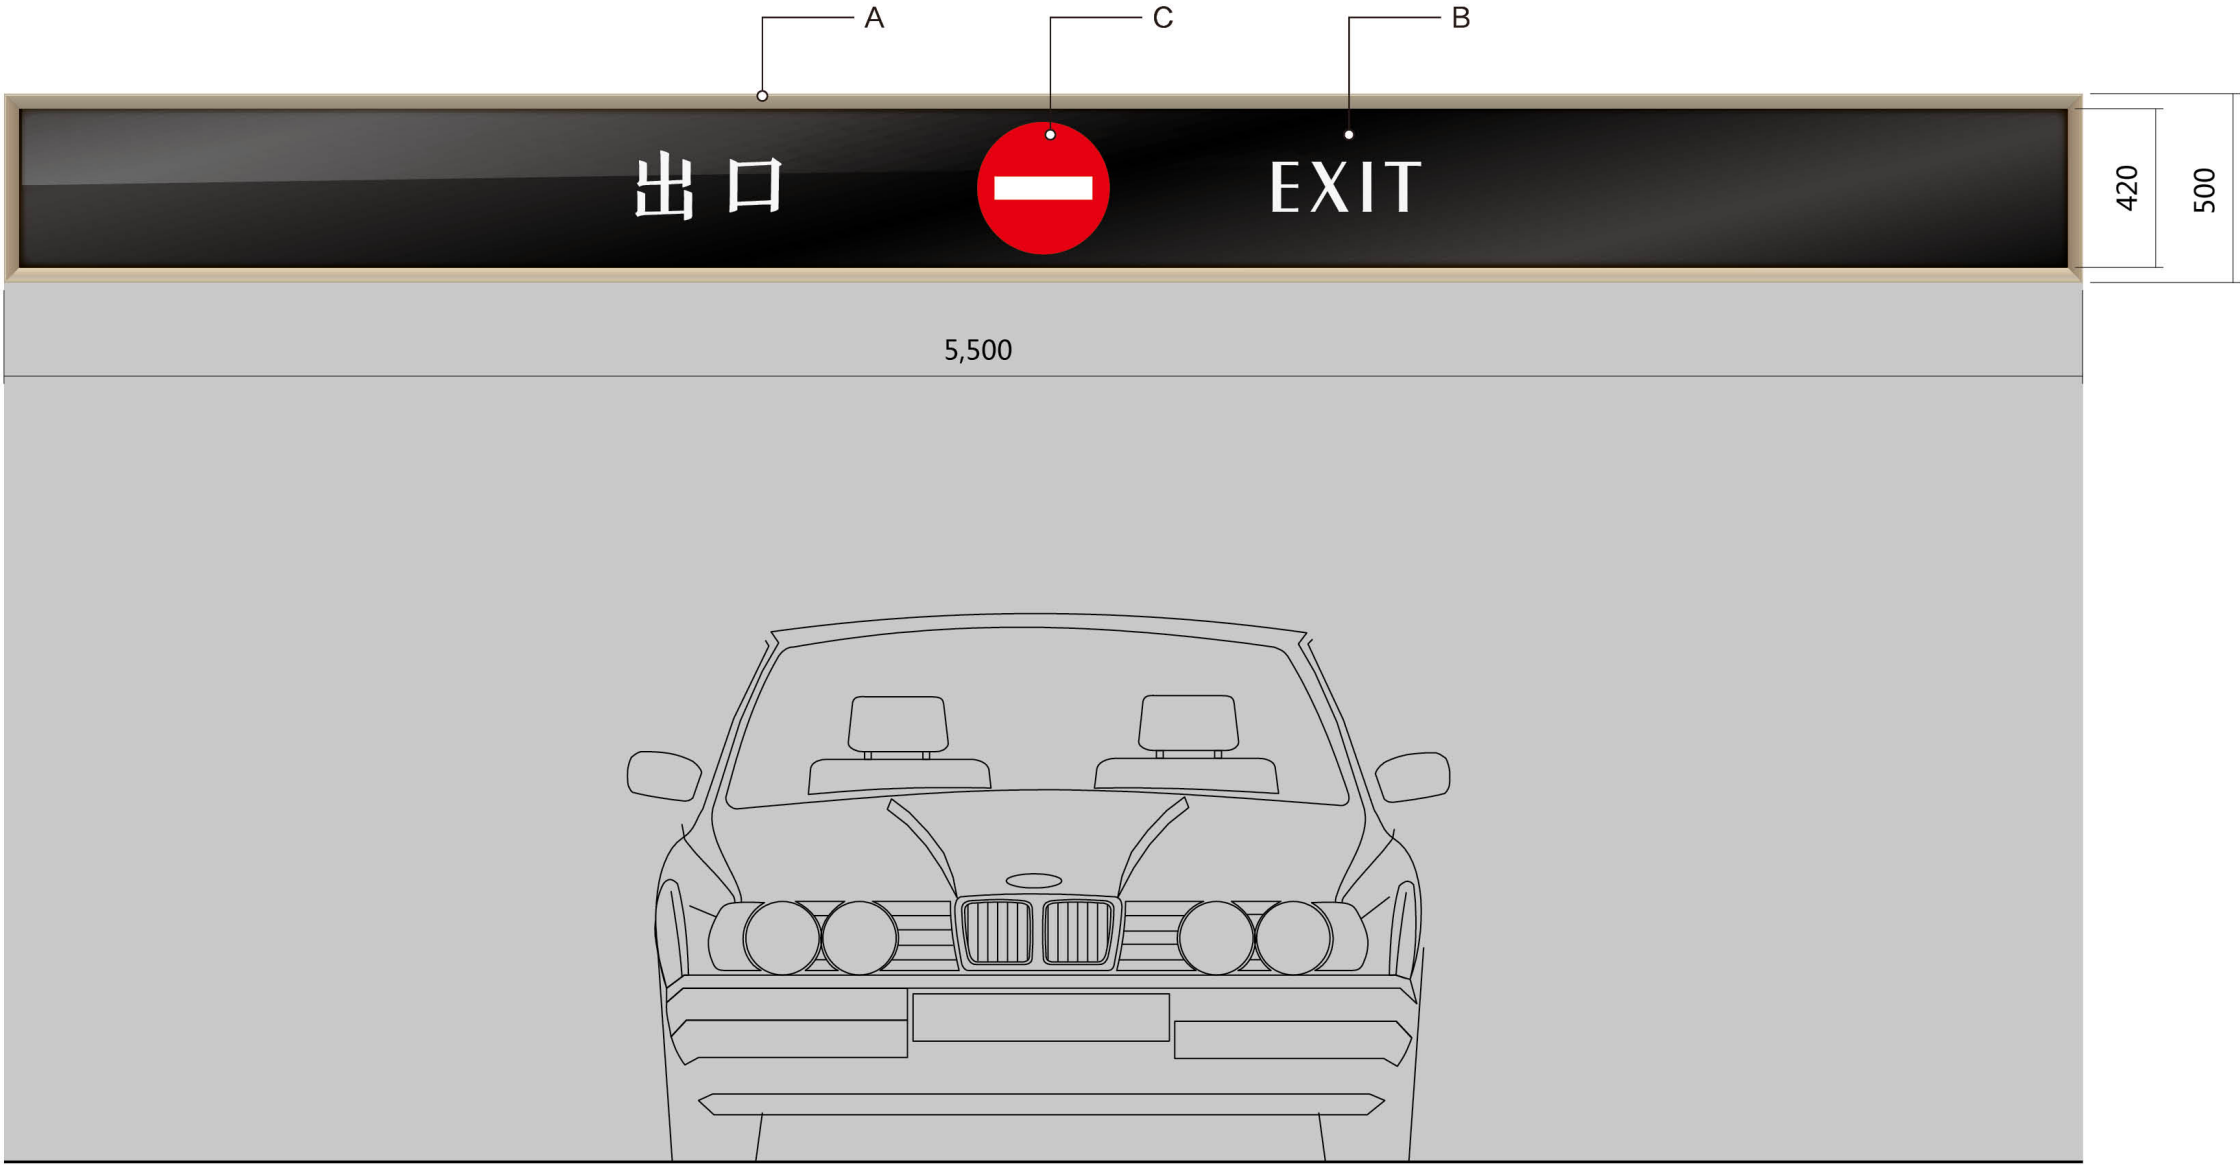

正面图 FRONT VIEW
Scale 1:20



AMG SIGNS (GUANGZHOU) CO., LTD
Add:No.50 Zhongshanqi Road,Room 1101-1103

NOTES
All dimensions are in millimeter except otherwise noted.
All measurements should be verified on site.
For exact Qty to be confirmed before fabrication.
For exact location to be confirmed later.
The design has been produced by and is the sale & exclusive property of Albert AMG who reserve all rights of reproduction and construction in any form whatsoever and to whom this design must be returned forth with upon demand.The receipt by you of this design shall be evidence of your acceptance of these conditions.

注明
除特别注明外，图内尺寸均以毫米计算。
图内所示尺寸，必须在指定现场位置复核。
图内标识安装位置只供参考。
该设计图是由广州亚半高品牌管理有限公司设计制作。广州亚半高品牌管理有限公司拥有对该设计图的版权及在任何情况下回收该设计图的权利。接收该设计图将被视为已经接受同该设计图相关的条款声明。

REVISION/修改日程		
REV 目录	DESCRIPTION 修改内容	DATE 日期

CLIENT/客户
深圳地铁置业

PROJECT/项目
深铁·阅山境

DESIGNED BY 设计	唐雪莹
DRAWN BY 制图	伍志江
CHECKED BY 审核	刘承昕
APPROVED BY 批核	黄明强


DATE/日期
2020-11-25

DRAWING NO./图号
BK-01

DESCRIPTION/页面描述
停车场限高牌

All sign content to be confirmed by the Client/ Designer. 所有标识内容需由业主/设计师确定。	Sign contractor is responsible to provide scale 1:1 paper/acrylic mock up and installed on site for inspection. 标识承建商须与提供比例为一比一的纸印/亚克力制模型。	Sign contractor is responsible to coordinate with architect, main contractor e.t.c. and other relevant units to make clear division of work and finish installation properly. 标识承建商须与建筑师，总承包商及其它相关单位协商及商讨有关安装，分工及施工的细节问题，确保安装能顺利完成。	This is design intent drawing only. Sign contractor to provide shop drawing for approval. 本图纸只能作概念设计参考用。标识承建商必须提供施工图予发包方及设计师审批。
--	---	--	--

- 制作工艺：
- A – 1.2mm厚拉丝不锈钢电镀玫瑰金；
 - B – 6mm厚超白玻璃；
 - C – 5mm厚滤光片；
 - D – LED色温6500K；
 - E – PVC版；
 - F – 沉头螺丝电镀玫瑰金；
 - G – 50X50X5镀锌角钢；
 - H – M12金属胀锚螺栓；

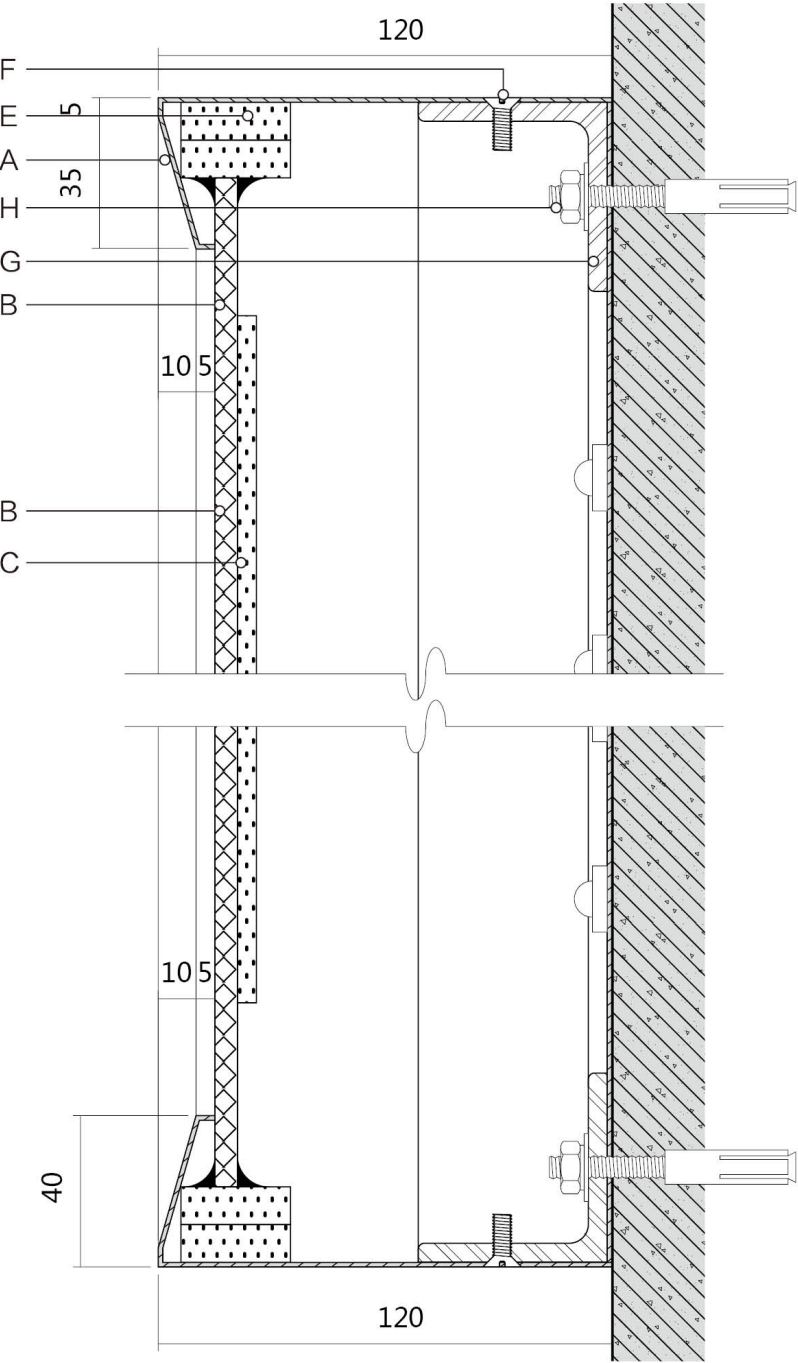

剖面图A SECTIONAL VIEW A
Scale 1:2



AMG SIGNS (GUANGZHOU) CO., LTD
Add:No.50 Zhongshanqi Road,Room 1101-1103

NOTES
All dimensions are in millimeter except otherwise noted.
All measurements should be verified on site.
For exact location to be confirmed later.
For exact Qty to be confirmed before fabrication.
The design has been produced by and is the sale & exclusive property of Albert AMG who reserve all rights of reproduction and construction in any form whatsoever and to whom this design must be returned forth with upon demand.The receipt by you of this design shall be evidence of your acceptance of these conditions.

注明
除特别注明外，图内尺寸均以毫米计算。
图内所示尺寸，必须在指定现场位置复核。
图内标识安装位置只供参考。
该设计图是由广州亚半高品牌管理有限公司设计制作。广州亚半高品牌管理有限公司拥有对该设计图的版权及在任何情况下回收该设计图的权利。接收该设计图将被视为已经接受同该设计图相关的的条款声明。

REVISION/修改日程		
REV 目录	DESCRIPTION 修改内容	DATE 日期

CLIENT/客户
深圳地铁置业


PROJECT/项目
深铁·阅山境

DESIGNED BY 设计	唐雪莹
DRAWN BY 制图	伍志江
CHECKED BY 审核	刘承昕
APPROVED BY 批核	黄明强

DATE/日期
2020-11-25


DRAWING NO./图号
BK-01

DESCRIPTION/页面描述
停车场限高牌

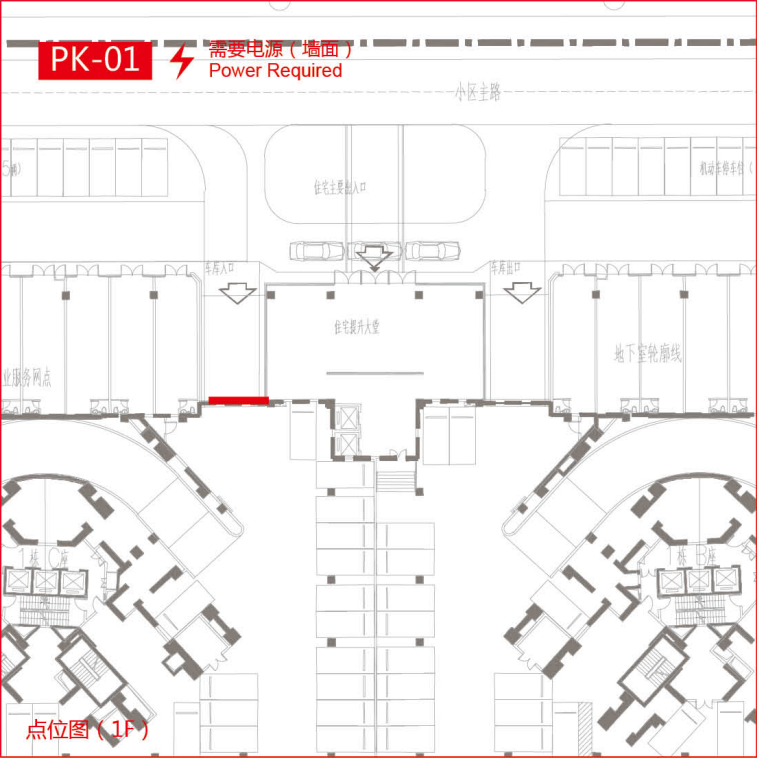


All sign content to be confirmed by the Client/ Designer. 所有标识内容需由业主/设计师确定。	Sign contractor is responsible to provide scale 1:1 paper/acrylic mock up and installed on site for inspection. 标识承建商须与提供比例为一比一的纸印/亚克力制模型。	Sign contractor is responsible to coordinate with architect, main contractor e.t.c. and other relevant units to make clear division of work and finish installation properly. 标识承建商须与建筑师，总承包商及其它相关单位协商及商讨有关安装，分工及施工的细节问题，确保安装能顺利完成。	This is design intent drawing only. Sign contractor to provide shop drawing for approval. 本图纸只能作概念设计参考用。标识承建商必须提供施工图予发包方及设计师审批。
--	---	--	--

制作工艺: A – 1.2mm厚拉丝不锈钢电镀玫瑰金;
B – 6mm厚超白玻璃背喷黑色漆; 红色为3M3630-143透过膜, 再贴5mm厚乳白亚克力, 白色为5mm厚乳白亚克力。
C – 文字图案背贴3M透光膜。

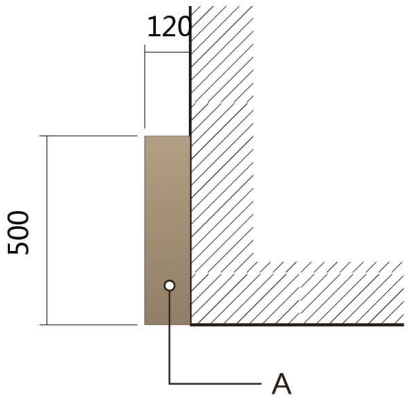

侧面图 SIDE VIEW
Scale 1:20

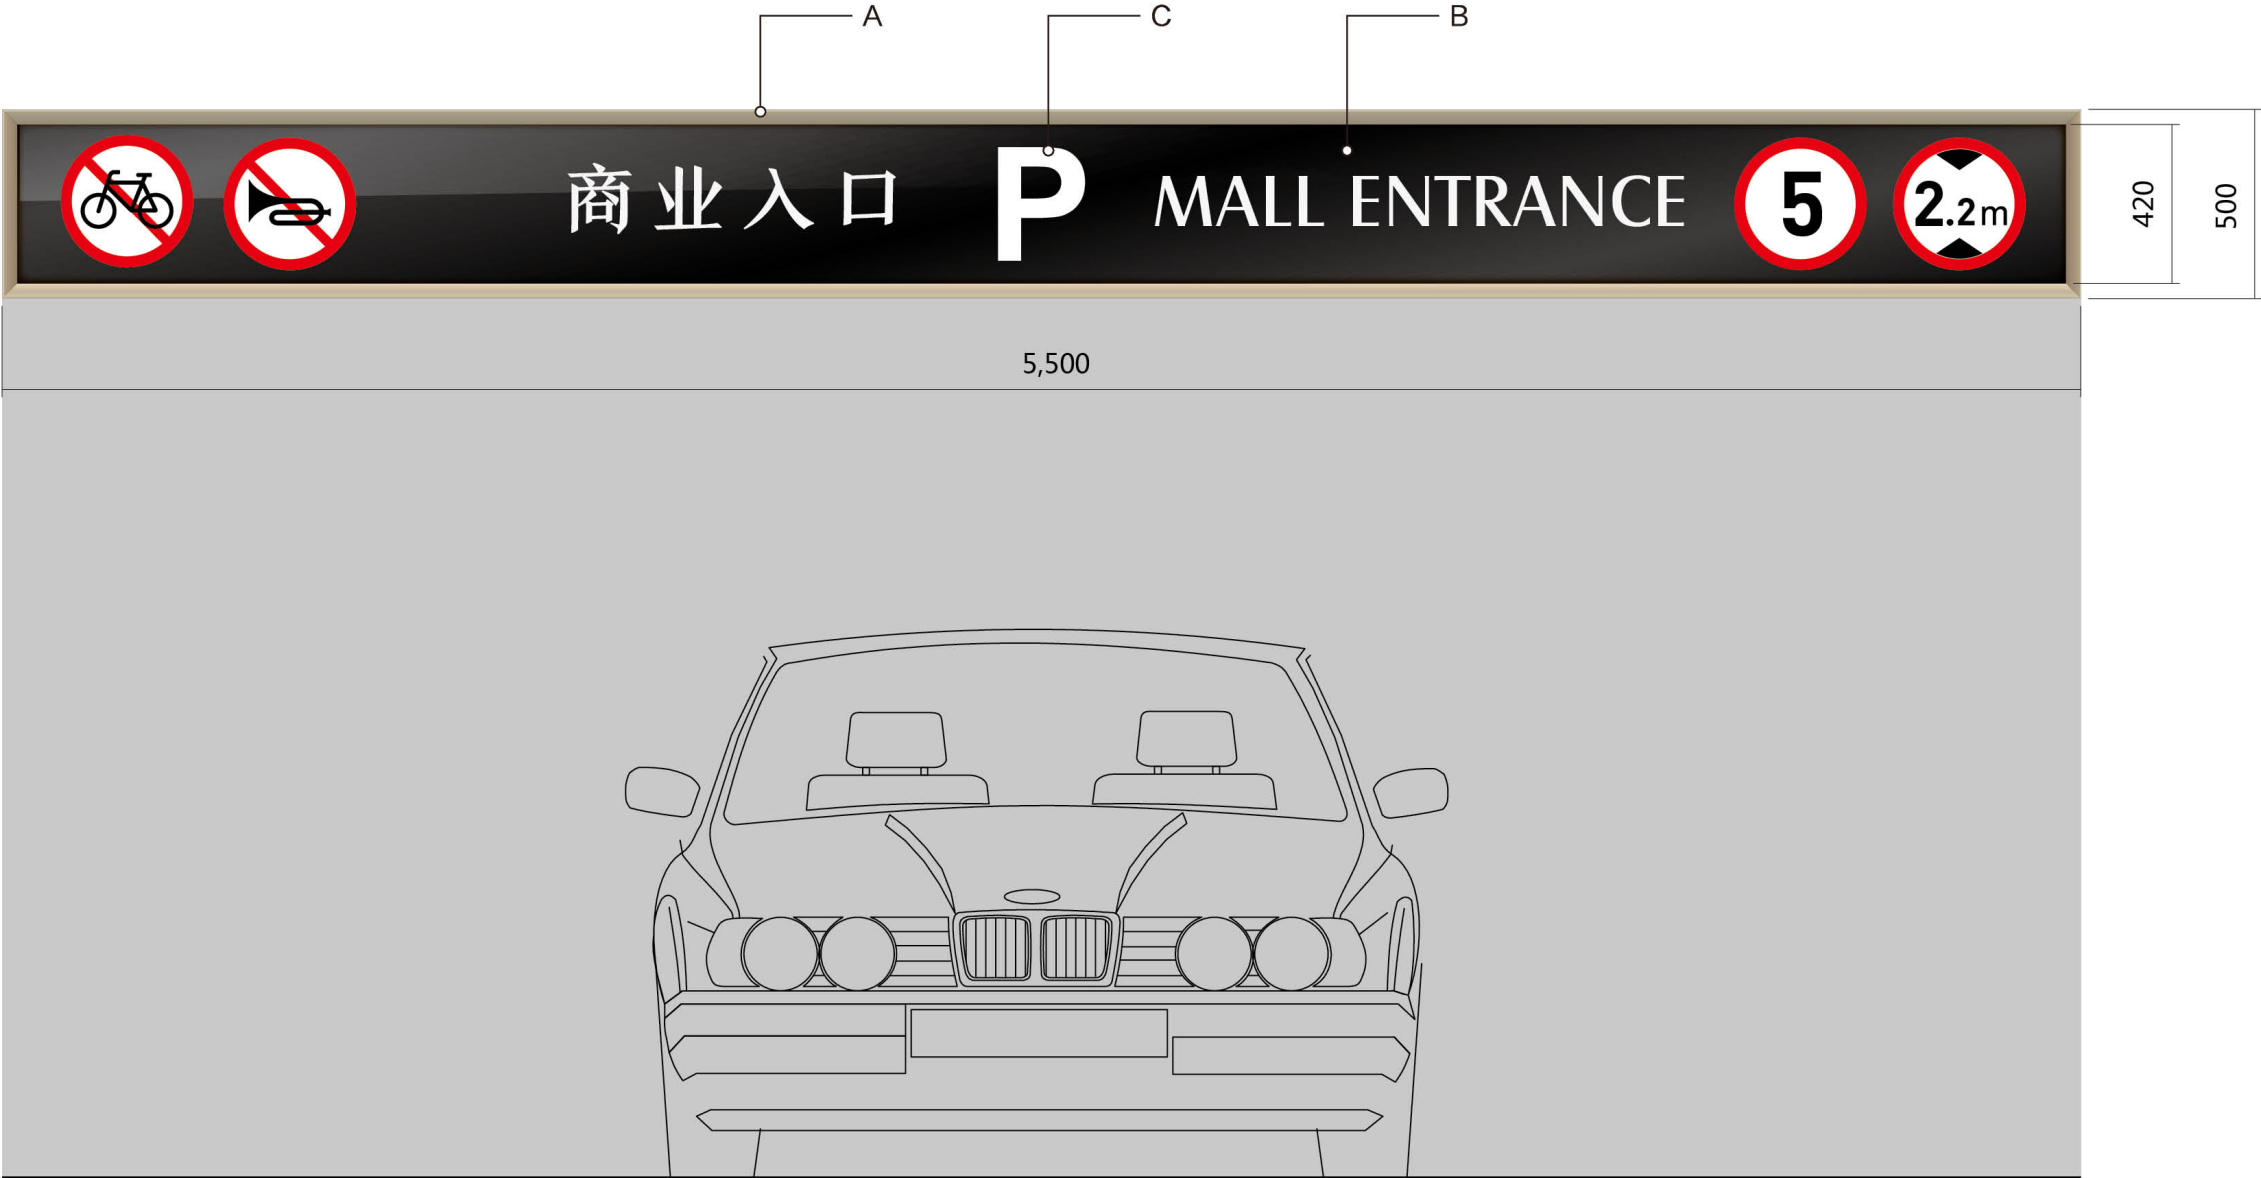

正面图 FRONT VIEW
Scale 1:20



AMG SIGNS (GUANGZHOU) CO., LTD
Add:No.50 Zhongshanqi Road,Room 1101-1103

NOTES
All dimensions are in millimeter except otherwise noted.
All measurements should be verified on site.
For exact Qty to be confirmed before fabrication.
For exact location to be confirmed later.
The design has been produced by and is the sale & exclusive property of Albert AMG who reserve all rights of reproduction and construction in any form whatsoever and to whom this design must be returned forth with upon demand.The receipt by you of this design shall be evidence of your acceptance of these conditions.

注明
除特别注明外，图内尺寸均以毫米计算。
图内所示尺寸，必须在指定现场位置复核。
图内标识安装位置只供参考。
该设计图是由广州亚半高品牌管理有限公司设计制作。广州亚半高品牌管理有限公司拥有对该设计图的版权及在任何情况下回收该设计图的权利。接收该设计图将被视为已经接受同该设计图相关的的条款声明。

REVISION/修改日程		
REV 目录	DESCRIPTION 修改内容	DATE 日期

CLIENT/客户
深圳地铁置业

PROJECT/项目
深铁·阅山境


DESIGNED BY 设计	唐雪莹
DRAWN BY 制图	伍志江
CHECKED BY 审核	刘承昕
APPROVED BY 批核	黄明强

DATE/日期
2020-11-25

DRAWING NO./图号
BK-01


DESCRIPTION/页面描述
停车场限高牌



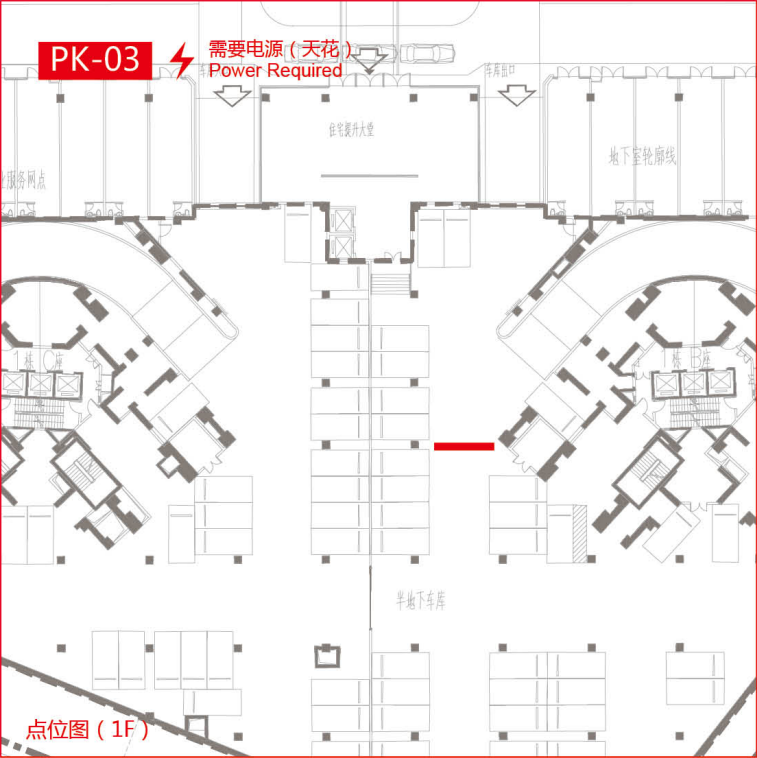


All sign content to be confirmed by the Client/ Designer. 所有标识内容需由业主/设计师确定。	Sign contractor is responsible to provide scale 1:1 paper/acrylic mock up and installed on site for inspection. 标识承建商须与提供比例为一比一的纸印/亚克力制模型。	Sign contractor is responsible to coordinate with architect, main contractor e.t.c. and other relevant units to make clear division of work and finish installation properly. 标识承建商须与建筑师，总承包商及其它相关单位协商及商讨有关安装，分工及施工的细节问题，确保安装能顺利完成。	This is design intent drawing only. Sign contractor to provide shop drawing for approval. 本图纸只能作概念设计参考用。标识承建商必须提供施工图予发包方及设计师审批。
--	---	--	--

制作工艺：A – 1.2mm厚拉丝不锈钢电镀玫瑰金；
B – 5mm厚乳白亚克力内发光。

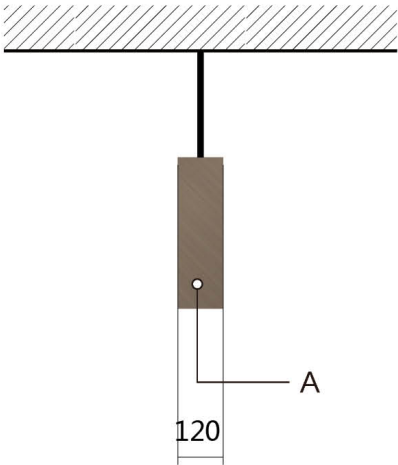

侧面图 SIDE VIEW
Scale 1:20

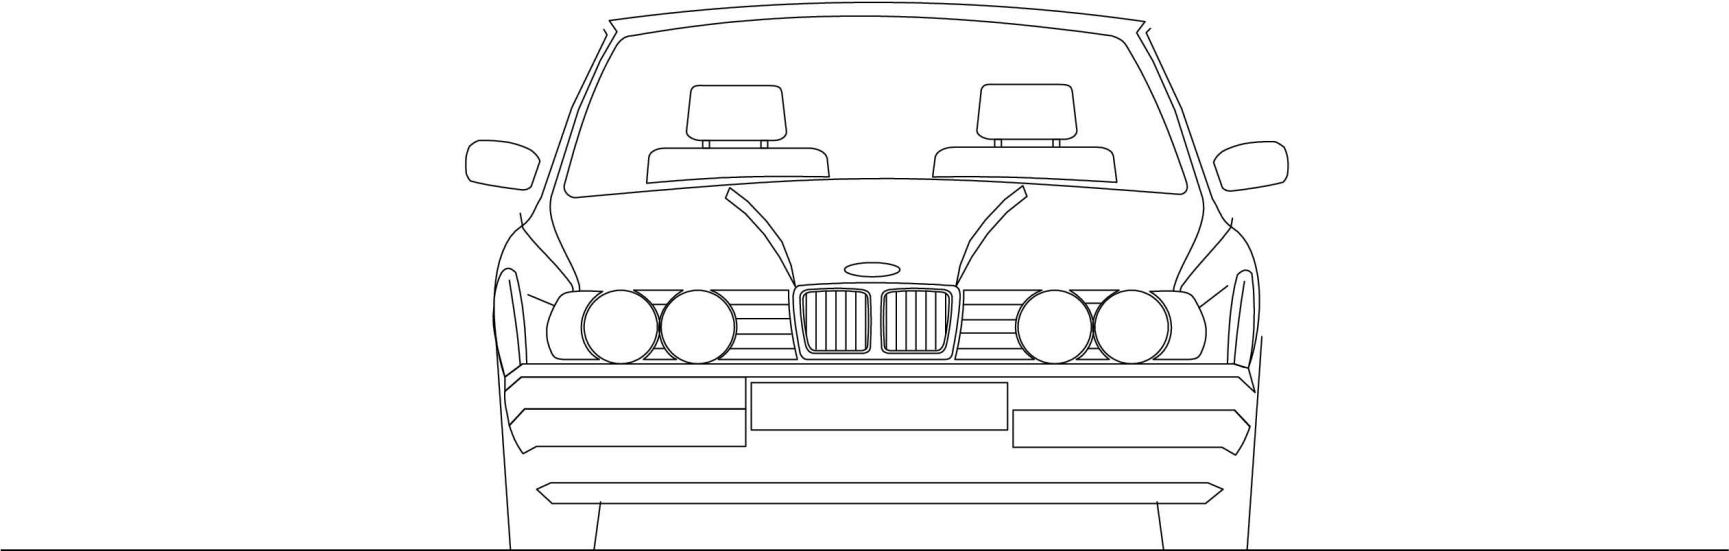

正面图 FRONT VIEW
Scale 1:20

AMG SIGNS (GUANGZHOU) CO., LTD
Add:No.50 Zhongshanqi Road,Room 1101-1103

NOTES
All dimensions are in millimeter except otherwise noted.
All measurements should be verified on site.
For exact location to be confirmed later.
For exact Qty to be confirmed before fabrication.
The design has been produced by and is the sale & exclusive property of Albert AMG who reserve all rights of reproduction and construction in any form whatsoever and to whom this design must be returned forth with upon demand.The receipt by you of this design shall be evidence of your acceptance of these conditions.

注明
除特别注明外，图内尺寸均以毫米计算。
图内所示尺寸，必须在指定现场位置复核。
图内标识安装位置只供参考。
该设计图是由广州亚半高品牌管理有限公司设计制作。广州亚半高品牌管理有限公司拥有对该设计图的版权及在任何情况下回收该设计图的权利。接收该设计图将被视为已经接受同该设计图相关的的条款声明。

REVISION/修改日程		
REV 目录	DESCRIPTION 修改内容	DATE 日期

CLIENT/客户
深圳地铁置业

PROJECT/项目
深铁·阅山境

DESIGNED BY 设计	唐雪莹
DRAWN BY 制图	伍志江
CHECKED BY 审核	刘承昕
APPROVED BY 批核	黄明强


DATE/日期
2020-11-25

DRAWING NO./图号
B8-03

DESCRIPTION/页面描述
停车场指引

All sign content to be confirmed by the Client/ Designer. 所有标识内容需由业主/设计师确定。	Sign contractor is responsible to provide scale 1:1 paper/acrylic mock up and installed on site for inspection. 标识承建商须与提供比例为一比一的纸印/亚克力制模型。	Sign contractor is responsible to coordinate with architect, main contractor e.t.c. and other relevant units to make clear division of work and finish installation properly. 标识承建商须与建筑师，总承包商及其它相关单位协商及商讨有关安装，分工及施工的细节问题，确保安装能顺利完成。	This is design intent drawing only. Sign contractor to provide shop drawing for approval. 本图纸只能作概念设计参考用。标识承建商必须提供施工图予发包方及设计师审批。
--	---	--	--

- 制作工艺：
- A – 1.2mm厚拉丝不锈钢电镀玫瑰金；
 - B – 5mm厚乳白亚克力；
 - C – LED色温6500K；
 - D – PVC版；
 - E – 沉头螺丝电镀玫瑰金；
 - F – 30X30X3镀锌方钢；
 - G – M12金属胀锚螺栓；
 - H– 3mm厚钢板；
 - I– 丝杠；
 - J– 圆管烤黑漆；

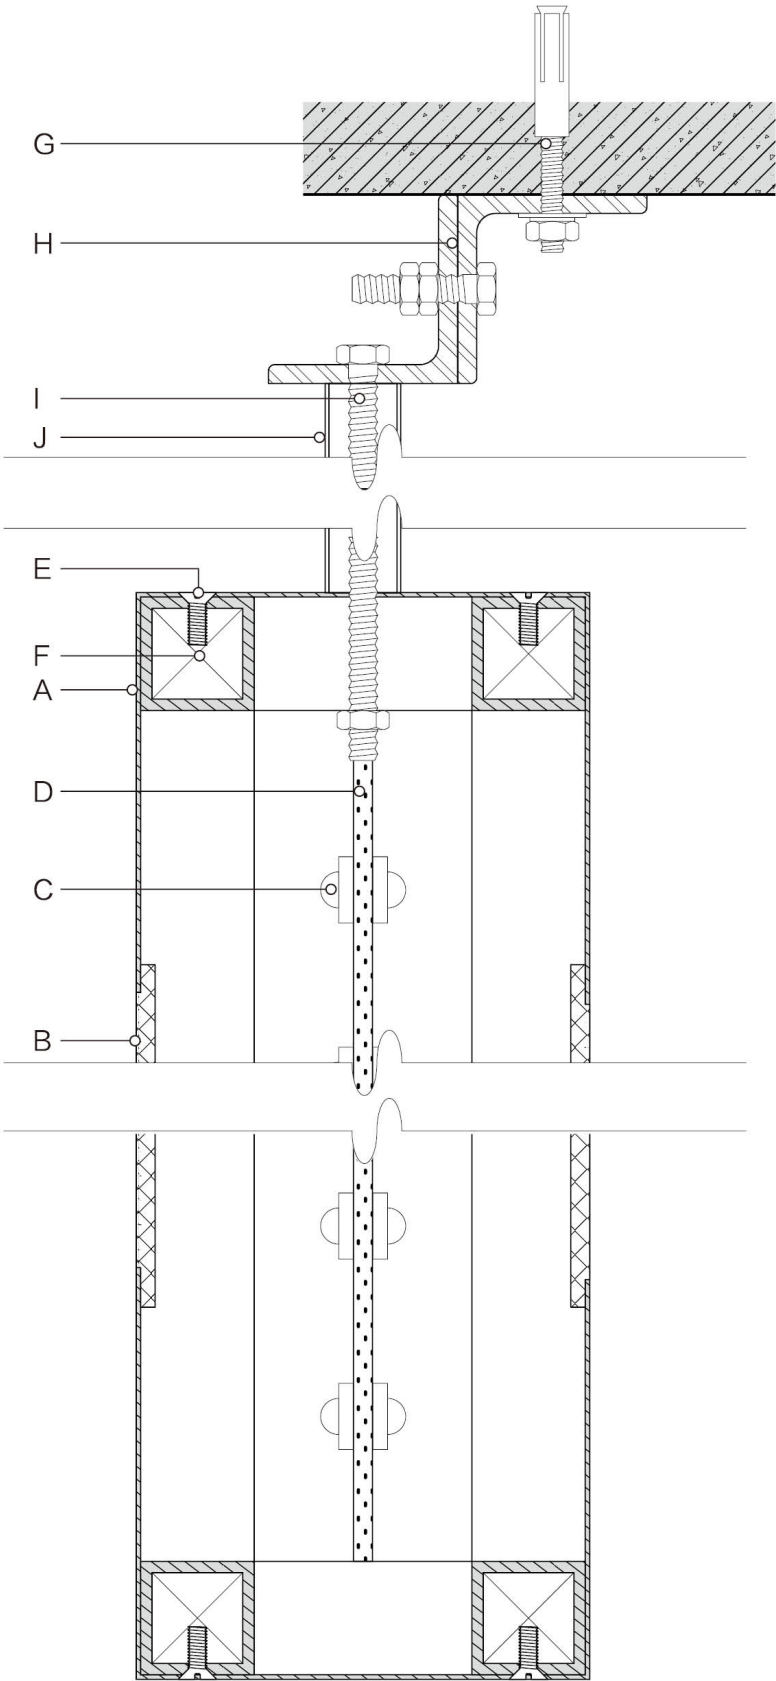

剖面图A SECTIONAL VIEW A
Scale 1:2

NOTES
All dimensions are in millimeter except otherwise noted.
All measurements should be verified on site.
For exact location to be confirmed later.
For exact Qty to be confirmed before fabrication.
The design has been produced by and is the sale & exclusive property of Albert AMG who reserve all rights of reproduction and construction in any form whatsoever and to whom this design must be returned forth with upon demand.The receipt by you of this design shall be evidence of your acceptance of these conditions.

注明
除特别注明外，图内尺寸均以毫米计算。
图内所示尺寸，必须在指定现场位置复核。
图内标识安装位置只供参考。
该设计图是由广州亚半高品牌管理有限公司设计制作。广州亚半高品牌管理有限公司拥有对该设计图的版权及在任何情况下回收该设计图的权利。接收该设计图将被视为已经接受同该设计图相关的条款声明。

REVISION/修改日程		
REV 目录	DESCRIPTION 修改内容	DATE 日期

CLIENT/客户
深圳地铁置业

PROJECT/项目
深铁·阅山境


DESIGNED BY 设计	唐雪莹
DRAWN BY 制图	伍志江
CHECKED BY 审核	刘承昕
APPROVED BY 批核	黄明强

DATE/日期

2020-11-25

DRAWING NO./图号
B8-03

DESCRIPTION/页面描述
停车场指引

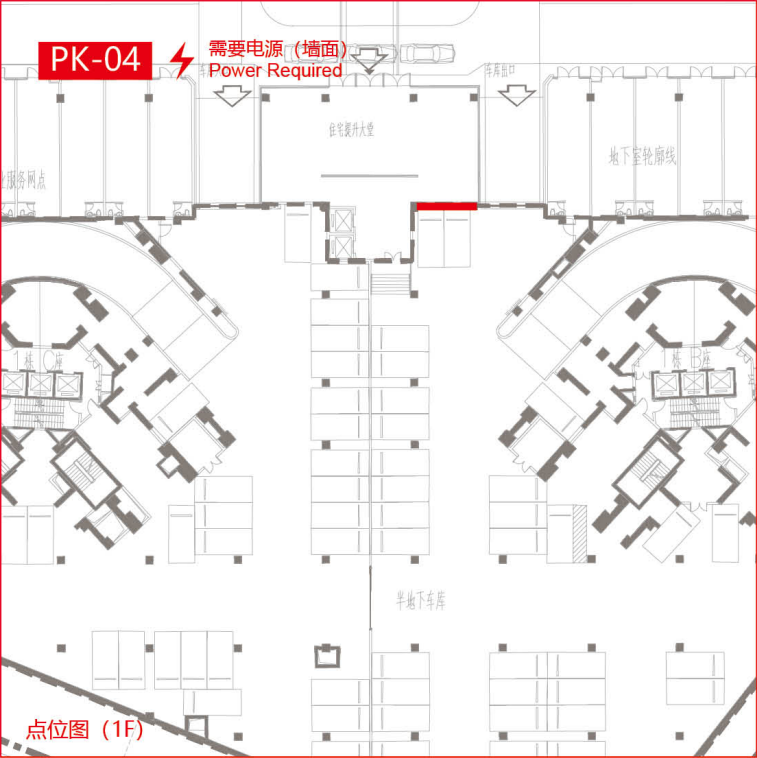


All sign content to be confirmed by the Client/ Designer. 所有标识内容需由业主/设计师确定。	Sign contractor is responsible to provide scale 1:1 paper/acrylic mock up and installed on site for inspection. 标识承建商须与提供比例为一比一的纸印/亚克力制模型。	Sign contractor is responsible to coordinate with architect, main contractor e.t.c. and other relevant units to make clear division of work and finish installation properly. 标识承建商须与建筑师，总承包商及其它相关单位协商及商讨有关安装，分工及施工的细节问题， 确保安装能顺利完成。	This is design intent drawing only. Sign contractor to provide shop drawing for approval. 本图纸只能作概念设计参考用。标识承建商必须提供施工图予发包方及设计师审批。
--	---	---	--

制作工艺：


A – 1.2mm厚拉丝不锈钢电镀玫瑰金；

B – 5mm厚乳白亚克力内发光；

C – LED灯带。

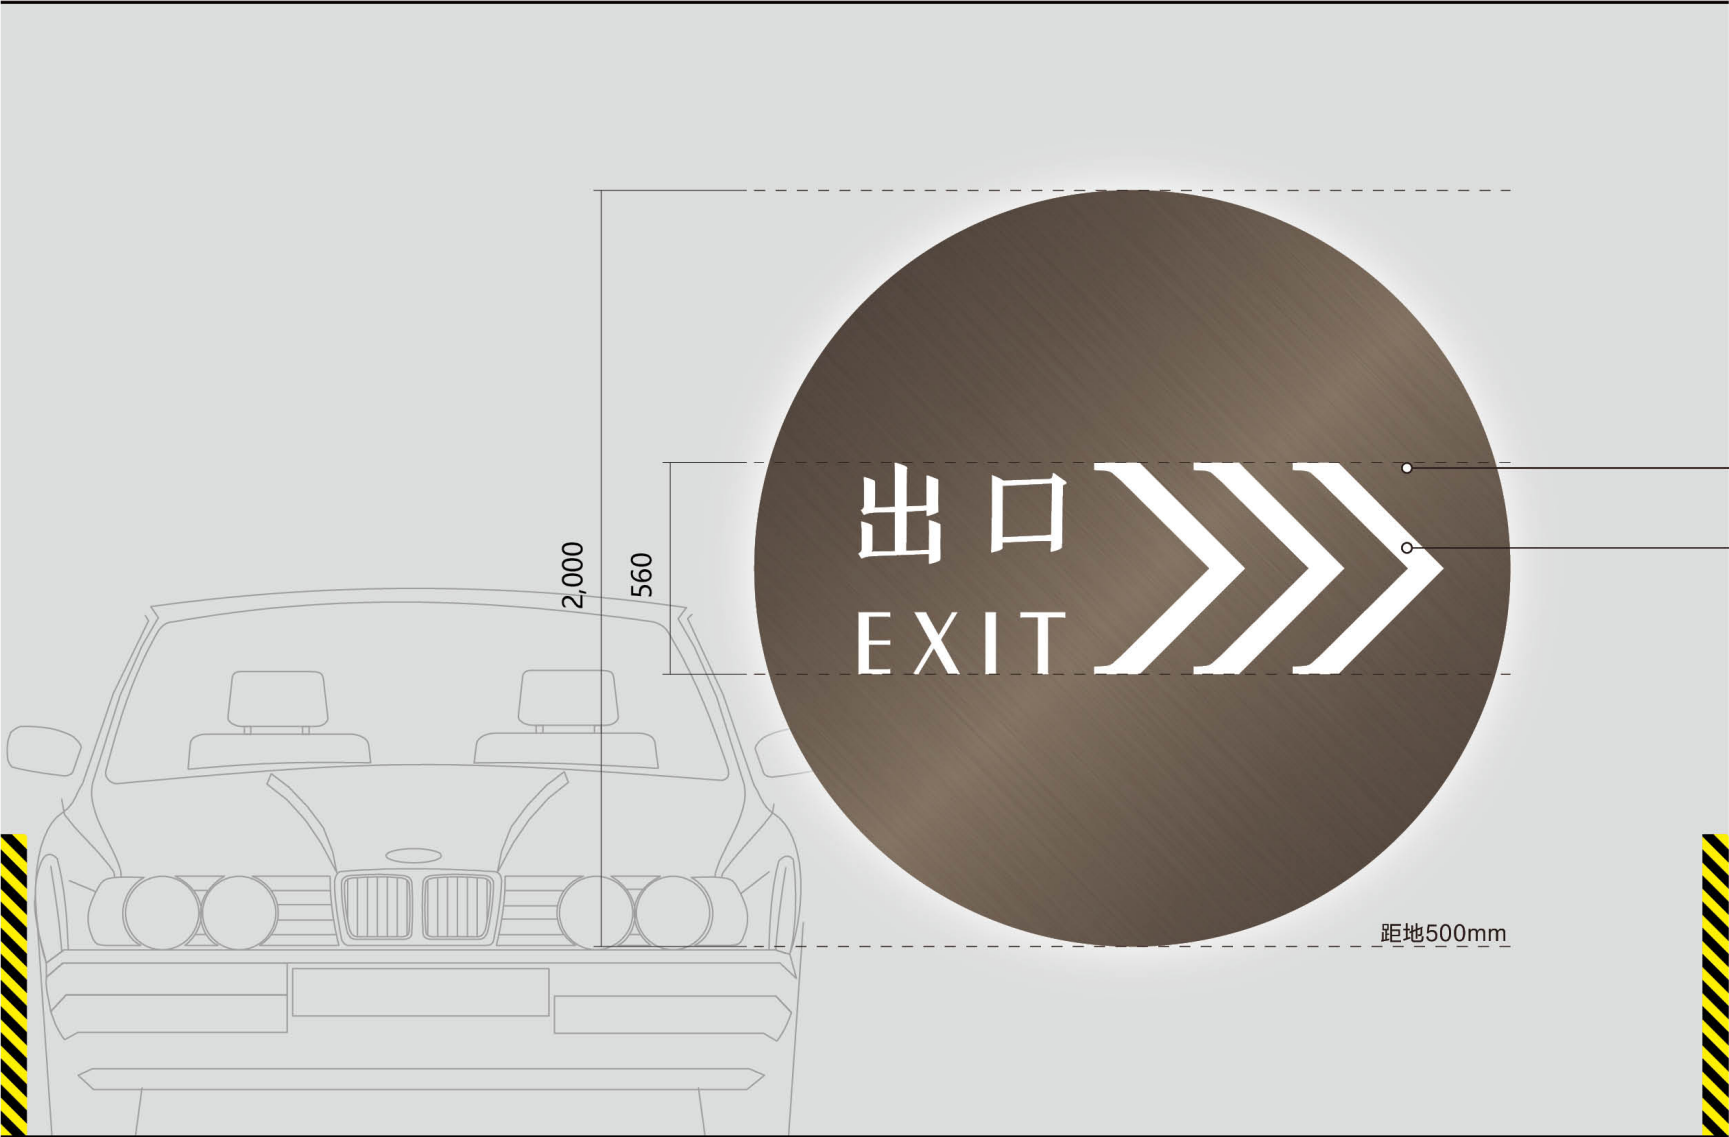

正面图 FRONT VIEW
Scale 1:20

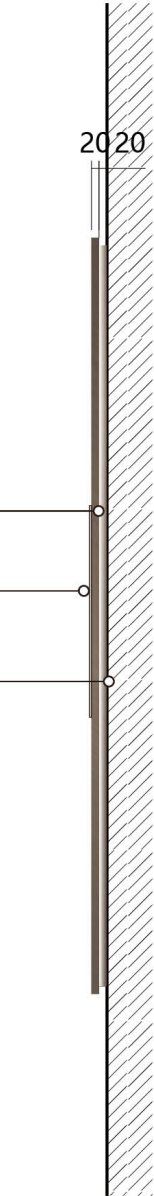

侧面图 SIDE VIEW
Scale 1:20

AMG

DESIGN CONSULTANCY

AMG SIGNS (GUANGZHOU) CO., LTD
Add:No.50 Zhongshanqi Road,Room 1101-1103

NOTES

All dimensions are in millimeter except otherwise noted.

All measurements should be verified on site.

For exact location to be confirmed later.

For exact Qty to be confirmed before fabrication.

The design has been produced by and is the sale & exclusive property of Albert AMG who reserve all rights of reproduction and construction in any form whatsoever and to whom this design must be returned forth with upon demand.The receipt by you of this design shall be evidence of your acceptance of these conditions.

注明

除特别注明外，图内尺寸均以毫米计算。

图内所示尺寸，必须在指定现场位置复核。

图内标识安装位置只供参考。

该设计图是由广州亚半高品牌管理有限公司设计制作。广州亚半高品牌管理有限公司拥有对该设计图的版权及在任何情况下回收该设计图的权利。接收该设计图将被视为已经接受同该设计图相关的的条款声明。

REVISION/修改日程		
REV 目录	DESCRIPTION 修改内容	DATE 日期

CLIENT/客户

深圳地铁置业

PROJECT/项目

深铁·阅山境

DESIGNED BY 设计	唐雪莹
DRAWN BY 制图	伍志江
CHECKED BY 审核	刘承昕
APPROVED BY 批核	黄明强

DATE/日期


2020-11-25

DRAWING NO./图号

08-04

DESCRIPTION/页面描述

停车场坡道指引牌

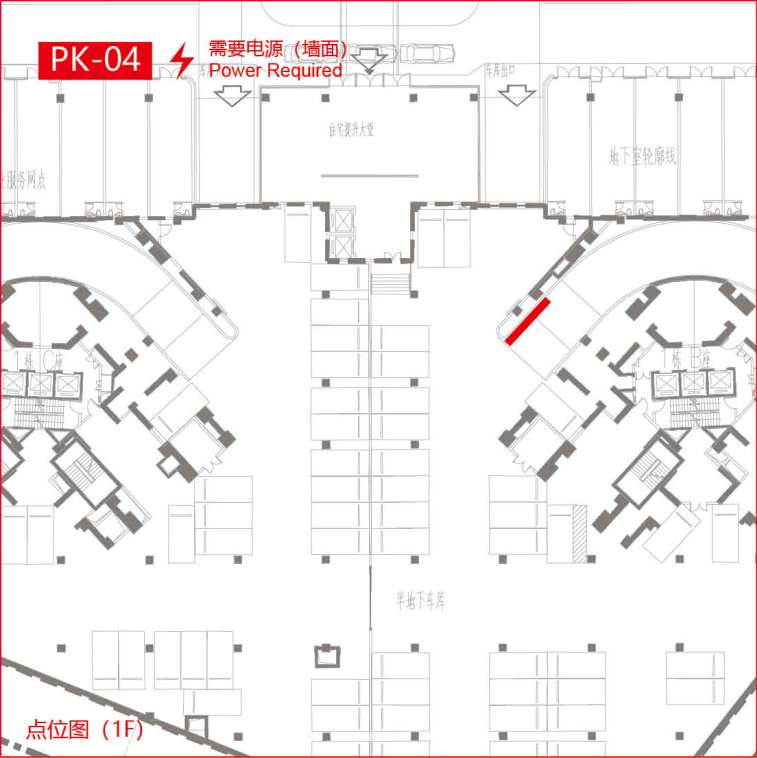


All sign content to be confirmed by the Client/ Designer. 所有标识内容需由业主/设计师确定。	Sign contractor is responsible to provide scale 1:1 paper/acrylic mock up and installed on site for inspection. 标识承建商须与提供比例为一比一的纸印/亚克力制模型。	Sign contractor is responsible to coordinate with architect, main contractor e.t.c. and other relevant units to make clear division of work and finish installation properly. 标识承建商须与建筑师，总承包商及其它相关单位协商及商讨有关安装，分工及施工的细节问题， 确保安装能顺利完成。	This is design intent drawing only. Sign contractor to provide shop drawing for approval. 本图纸只能作概念设计参考用。标识承建商必须提供施工图予发包方及设计师审批。
--	---	---	--

制作工艺：

A – 1.2mm厚拉丝不锈钢电镀玫瑰金；

B – 5mm厚乳白亚克力内发光；

C – LED灯带。

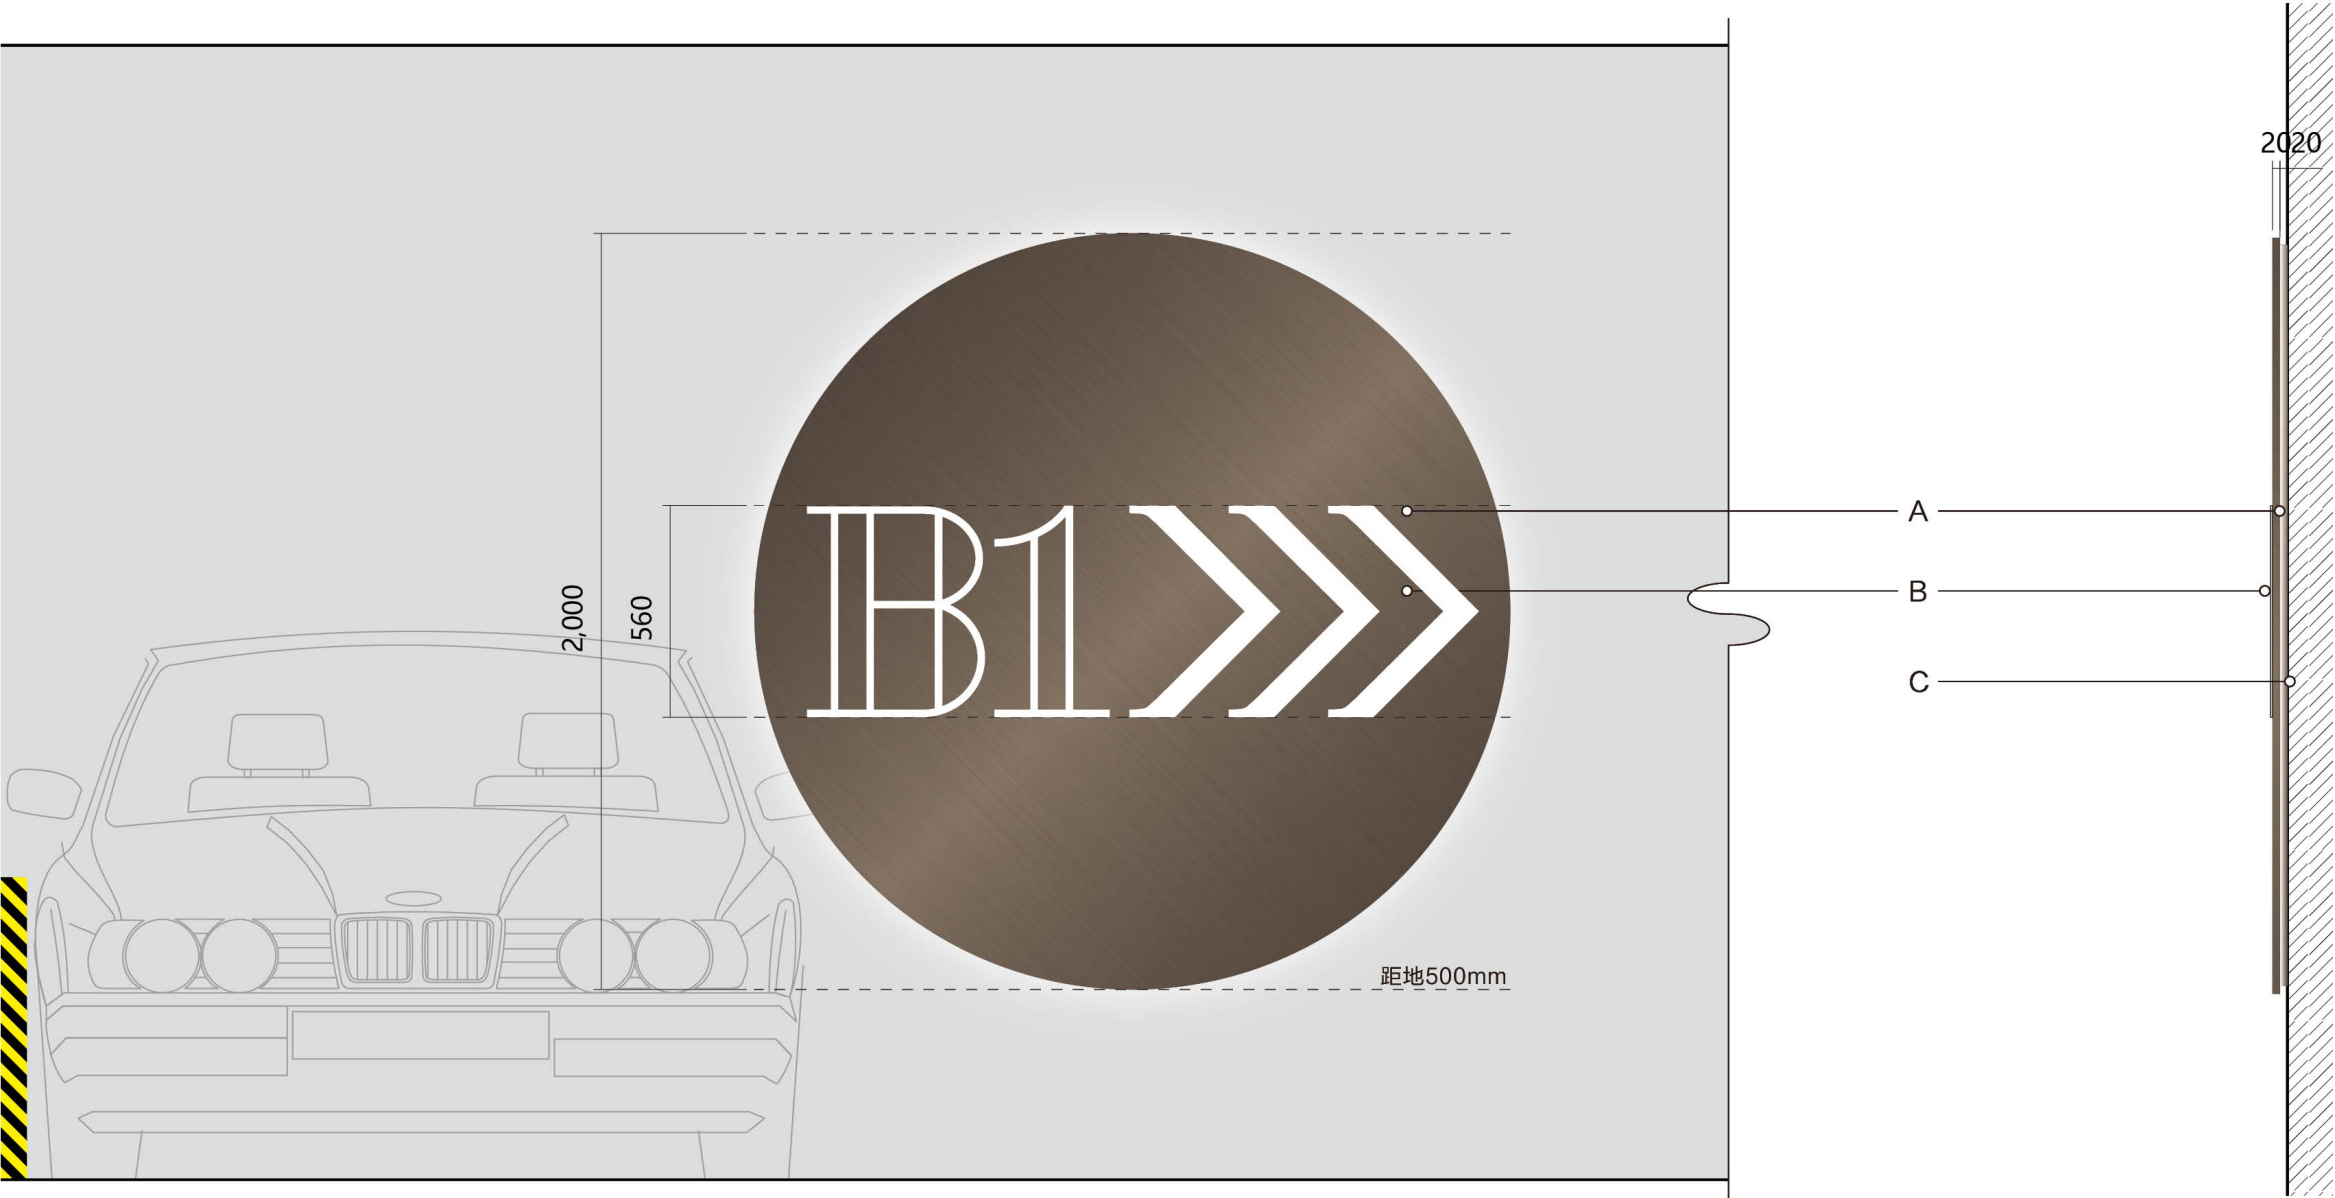

正面图 FRONT VIEW
Scale 1:20

侧面图 SIDE VIEW
Scale 1:20



AMG SIGNS (GUANGZHOU) CO., LTD
Add:No.50 Zhongshanqi Road,Room 1101-1103

NOTES
All dimensions are in millimeter except otherwise noted.
All measurements should be verified on site.
For exact location to be confirmed later.
For exact Qty to be confirmed before fabrication.
The design has been produced by and is the sale & exclusive property of Albert AMG who reserve all rights of reproduction and construction in any form whatsoever and to whom this design must be returned forth with upon demand.The receipt by you of this design shall be evidence of your acceptance of these conditions.

注明
除特别注明外，图内尺寸均以毫米计算。
图内所示尺寸，必须在指定现场位置复核。
图内标识安装位置只供参考。
该设计图是由广州亚半高品牌管理有限公司设计制作。广州亚半高品牌管理有限公司拥有对该设计图的版权及在任何情况下回收该设计图的权利。接收该设计图将被视为已经接受同该设计图相关的的条款声明。

REVISION/修改日程		
REV 目录	DESCRIPTION 修改内容	DATE 日期

CLIENT/客户
深圳地铁置业


PROJECT/项目
深铁·阅山境

DESIGNED BY 设计	唐雪莹
DRAWN BY 制图	伍志江
CHECKED BY 审核	刘承昕
APPROVED BY 批核	黄明强

DATE/日期
2020-11-25


DRAWING NO./图号
PK-04

DESCRIPTION/页面描述
停车场坡道指引牌

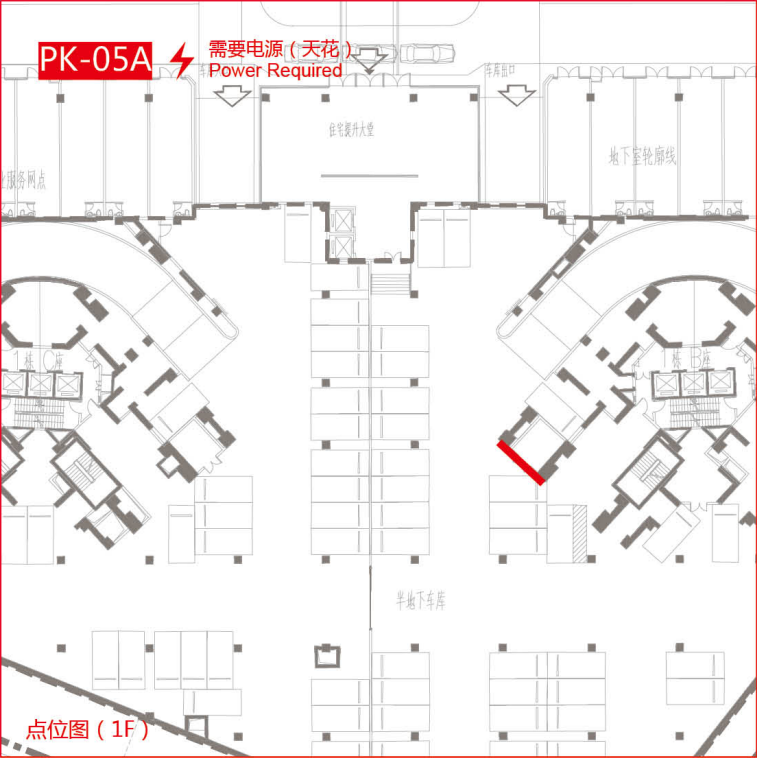


All sign content to be confirmed by the Client/ Designer. 所有标识内容需由业主/设计师确定。	Sign contractor is responsible to provide scale 1:1 paper/acrylic mock up and installed on site for inspection. 标识承建商须与提供比例为一比一的纸印/亚克力制模型。	Sign contractor is responsible to coordinate with architect, main contractor e.t.c. and other relevant units to make clear division of work and finish installation properly. 标识承建商须与建筑师，总承包商及其它相关单位协商及商讨有关安装，分工及施工的细节问题，确保安装能顺利完成。	This is design intent drawing only. Sign contractor to provide shop drawing for approval. 本图纸只能作概念设计参考用。标识承建商必须提供施工图予发包方及设计师审批。
--	---	--	--

制作工艺： A – 1.2mm厚拉丝不锈钢电镀玫瑰金；
B – 5mm厚乳白亚克力内发光；
C – LED灯带。

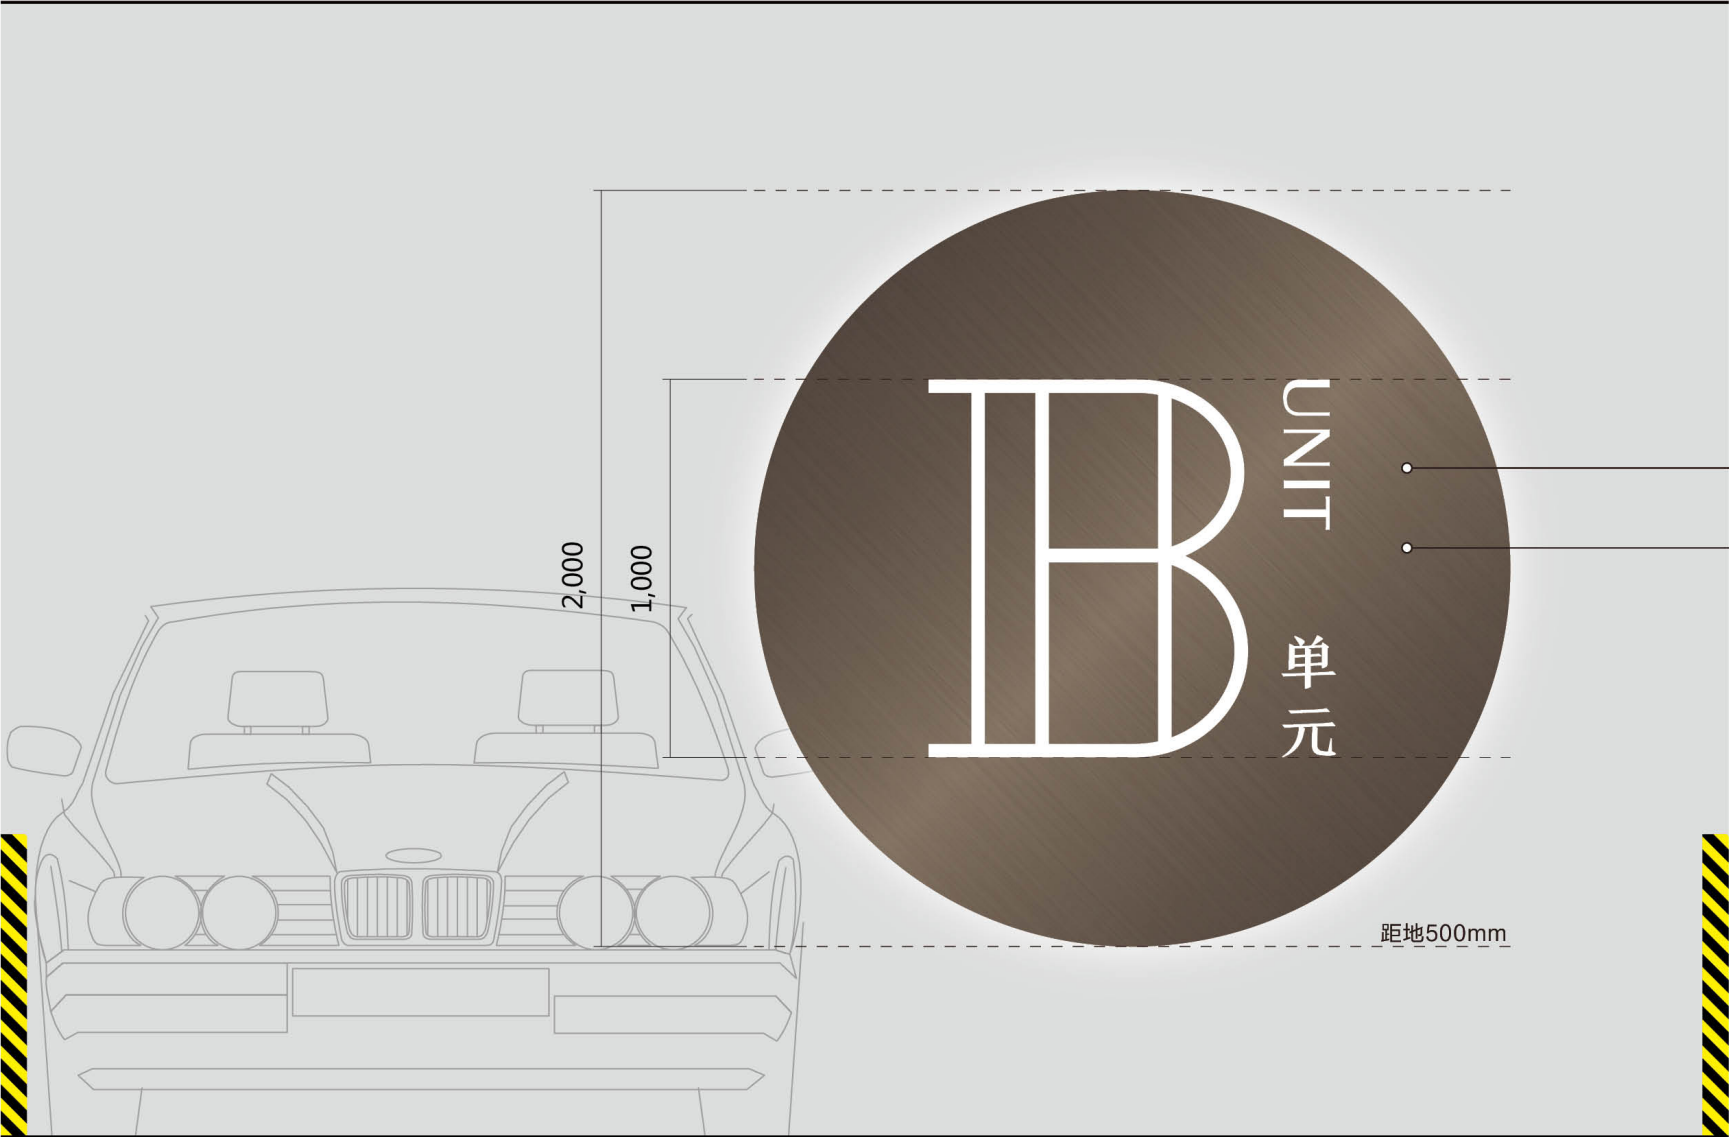

正面图 FRONT VIEW
Scale 1:20

A
B
C

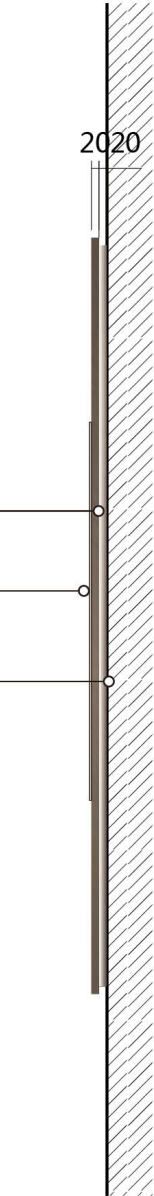

侧面图 SIDE VIEW
Scale 1:20



AMG SIGNS (GUANGZHOU) CO., LTD
Add:No.50 Zhongshanqi Road,Room 1101-1103

NOTES
All dimensions are in millimeter except otherwise noted.
All measurements should be verified on site.
For exact location to be confirmed later.
For exact Qty to be confirmed before fabrication.
The design has been produced by and is the sale & exclusive property of Albert AMG who reserve all rights of reproduction and construction in any form whatsoever and to whom this design must be returned forth with upon demand.The receipt by you of this design shall be evidence of your acceptance of these conditions.

注明
除特别注明外，图内尺寸均以毫米计算。
图内所示尺寸，必须在指定现场位置复核。
图内标识安装位置只供参考。
该设计图是由广州亚半高品牌管理有限公司设计制作。广州亚半高品牌管理有限公司拥有对该设计图的版权及在任何情况下回收该设计图的权利。接收该设计图将被视为已经接受同该设计图相关的条款声明。

REVISION/修改日程		
REV 目录	DESCRIPTION 修改内容	DATE 日期

CLIENT/客户
深圳地铁置业


PROJECT/项目
深铁·阅山境

DESIGNED BY 设计	唐雪莹
DRAWN BY 制图	伍志江
CHECKED BY 审核	刘承昕
APPROVED BY 批核	黄明强

DATE/日期
2020-11-25


DRAWING NO./图号
BX-05A

DESCRIPTION/页面描述
停车场电梯厅入口标识 A

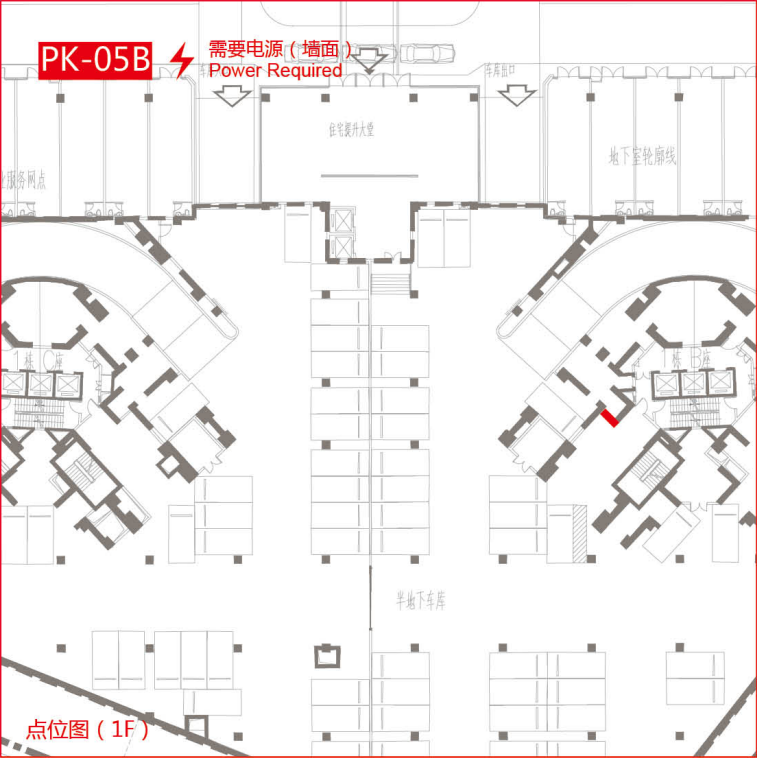

All sign content to be confirmed by the Client/ Designer. 所有标识内容需由业主/设计师确定。	Sign contractor is responsible to provide scale 1:1 paper/acrylic mock up and installed on site for inspection. 标识承建商须与提供比例为一比一的纸印/亚克力制模型。	Sign contractor is responsible to coordinate with architect, main contractor e.t.c. and other relevant units to make clear division of work and finish installation properly. 标识承建商须与建筑师，总承包商及其它相关单位协商及商讨有关安装，分工及施工的细节问题，确保安装能顺利完成。	This is design intent drawing only. Sign contractor to provide shop drawing for approval. 本图纸只能作概念设计参考用。标识承建商必须提供施工图予发包方及设计师审批。
--	---	--	--

制作工艺： A – 1.2mm厚拉丝不锈钢电镀玫瑰金；
B – 5mm厚乳白亚克力内发光；

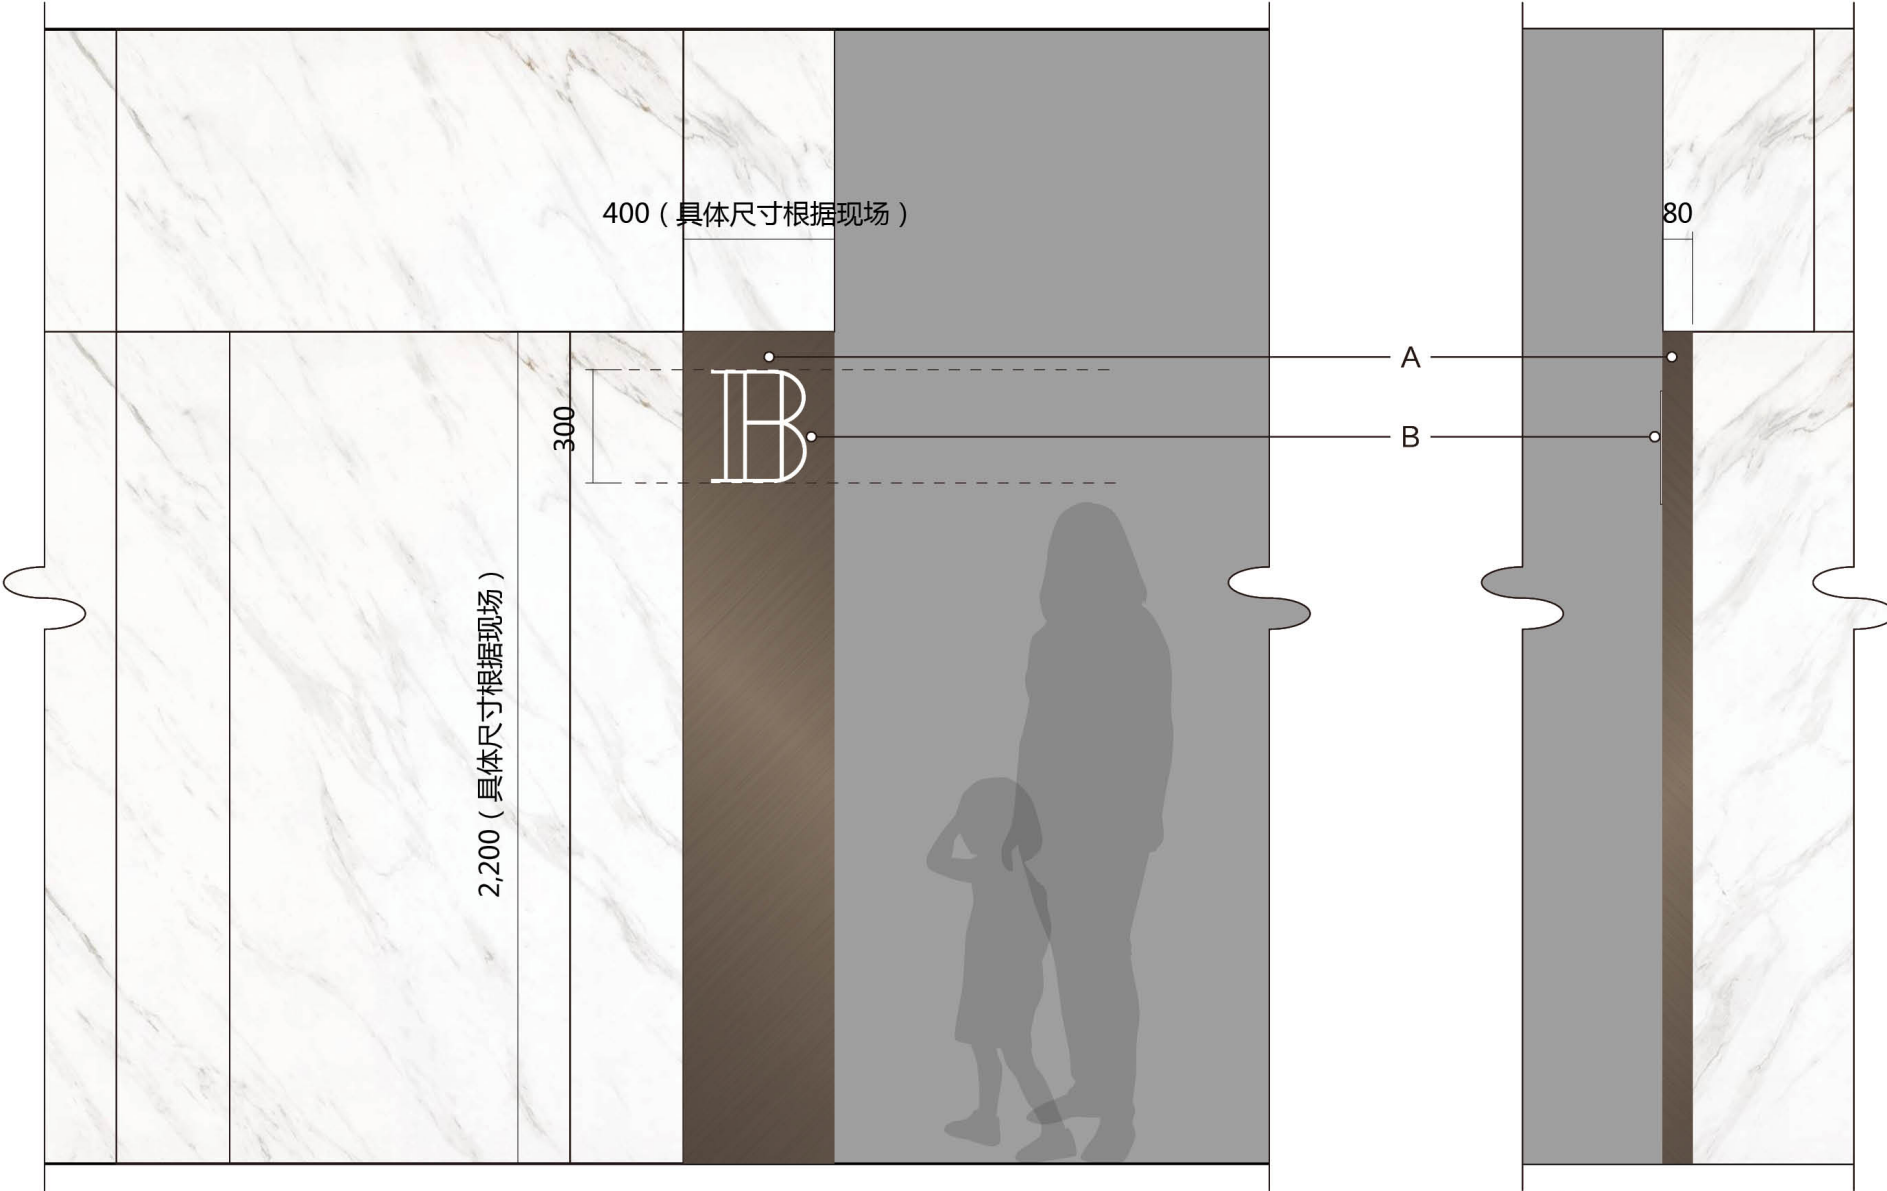

正面图 FRONT VIEW
Scale 1:20

侧面图 SIDE VIEW
Scale 1:20

AMG SIGNS (GUANGZHOU) CO., LTD
Add:No.50 Zhongshanqi Road,Room 1101-1103

NOTES
All dimensions are in millimeter except otherwise noted.
All measurements should be verified on site.
For exact location to be confirmed later.
For exact Qty to be confirmed before fabrication.
The design has been produced by and is the sale & exclusive property of Albert AMG who reserve all rights of reproduction and construction in any form whatsoever and to whom this design must be returned forth with upon demand.The receipt by you of this design shall be evidence of your acceptance of these conditions.

注明
除特别注明外，图内尺寸均以毫米计算。
图内所示尺寸，必须在指定现场位置复核。
图内标识安装位置只供参考。
该设计图是由广州亚半高品牌管理有限公司设计制作。广州亚半高品牌管理有限公司拥有对该设计图的版权及在任何情况下回收该设计图的权利。接收该设计图将被视为已经接受同该设计图相关的条款声明。

REVISION/修改日程		
REV 目录	DESCRIPTION 修改内容	DATE 日期

CLIENT/客户
深圳地铁置业


PROJECT/项目
深铁·阅山境

DESIGNED BY 设计	唐雪莹
DRAWN BY 制图	伍志江
CHECKED BY 审核	刘承昕
APPROVED BY 批核	黄明强

DATE/日期
2020-11-25


DRAWING NO./图号
08-05B

DESCRIPTION/页面描述
停车场电梯厅入口标识 B

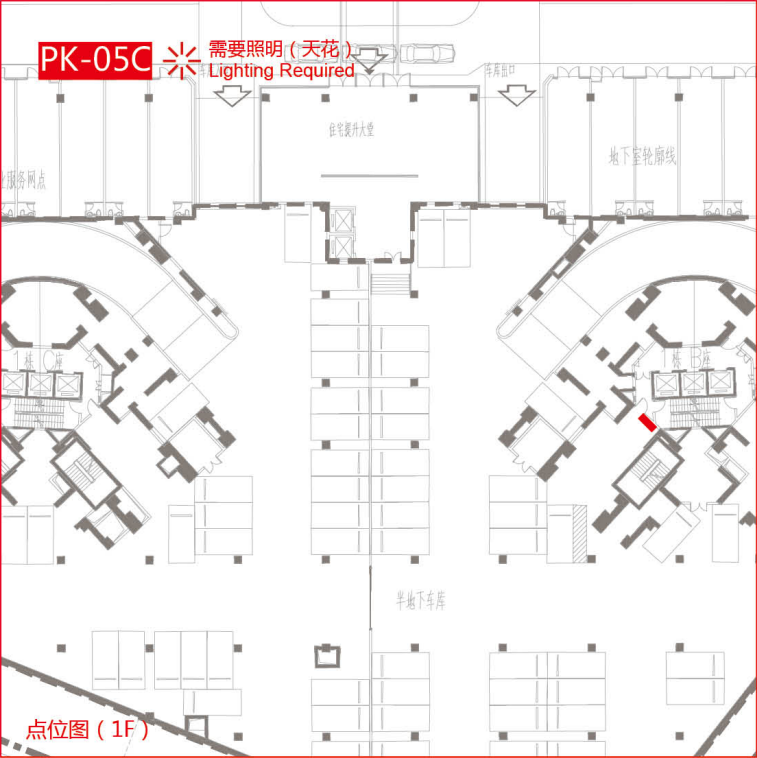

All sign content to be confirmed by the Client/ Designer. 所有标识内容需由业主/设计师确定。	Sign contractor is responsible to provide scale 1:1 paper/acrylic mock up and installed on site for inspection. 标识承建商须与提供比例为一比一的纸印/亚克力制模型。	Sign contractor is responsible to coordinate with architect, main contractor e.t.c. and other relevant units to make clear division of work and finish installation properly. 标识承建商须与建筑师，总承包商及其它相关单位协商及商讨有关安装，分工及施工的细节问题，确保安装能顺利完成。	This is design intent drawing only. Sign contractor to provide shop drawing for approval. 本图纸只能作概念设计参考用。标识承建商必须提供施工图予发包方及设计师审批。
--	---	--	--

制作工艺：A – 1.2mm厚拉丝不锈钢电镀玫瑰金；

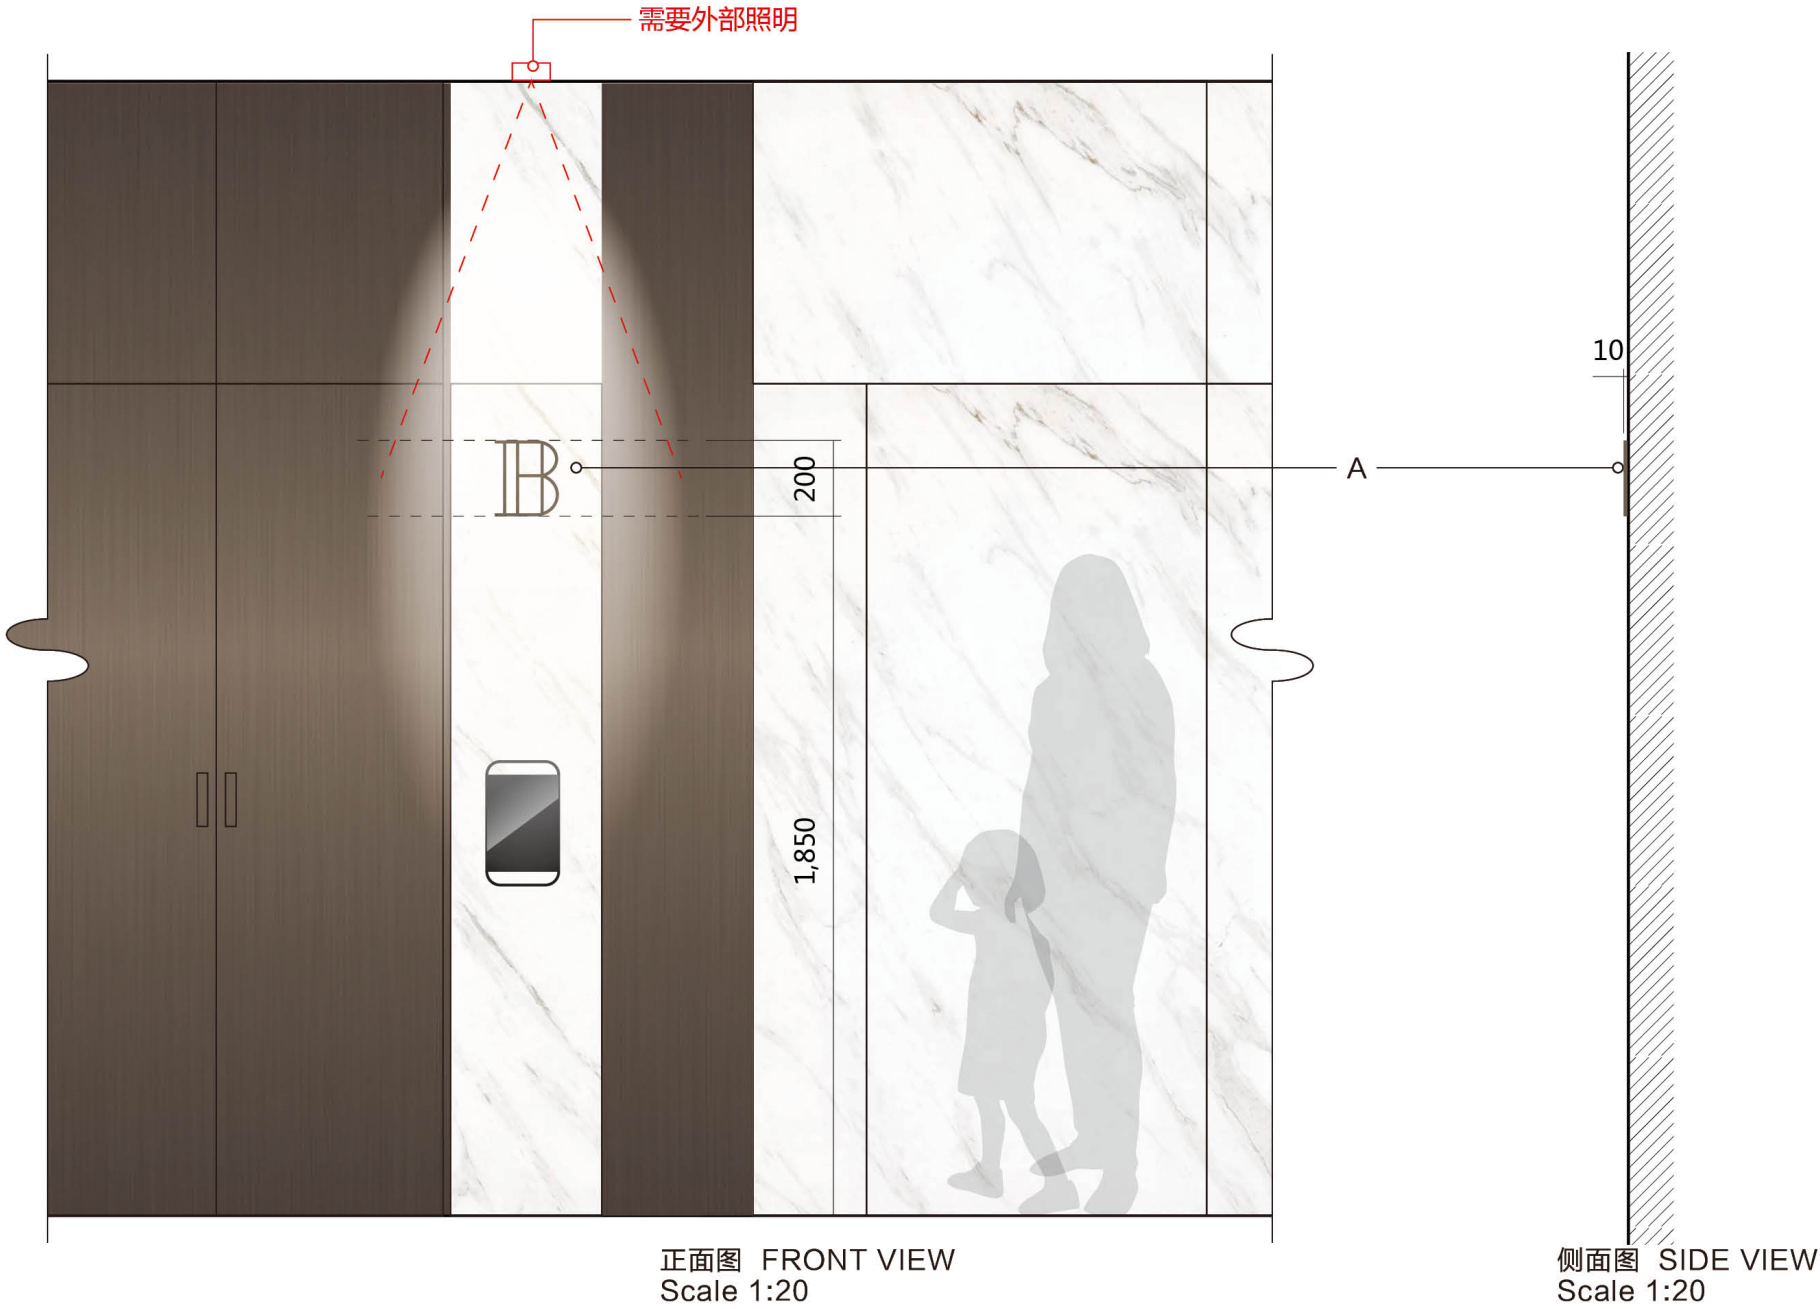

AMG SIGNS (GUANGZHOU) CO., LTD
Add:No.50 Zhongshanqi Road,Room 1101-1103

NOTES
All dimensions are in millimeter except otherwise noted.
All measurements should be verified on site.
For exact location to be confirmed later.
For exact Qty to be confirmed before fabrication.
The design has been produced by and is the sale & exclusive property of Albert AMG who reserve all rights of reproduction and construction in any form whatsoever and to whom this design must be returned forth with upon demand.The receipt by you of this design shall be evidence of your acceptance of these conditions.

注明
除特别注明外，图内尺寸均以毫米计算。
图内所示尺寸，必须在指定现场位置复核。
图内标识安装位置只供参考。
该设计图是由广州亚半高品牌管理有限公司设计制作。广州亚半高品牌管理有限公司拥有对该设计图的版权及在任何情况下回收该设计图的权利。接收该设计图将被视为已经接受同该设计图相关的条款声明。

REVISION/修改日程		
REV 目录	DESCRIPTION 修改内容	DATE 日期

CLIENT/客户
深圳地铁置业


PROJECT/项目
深铁·阅山境

DESIGNED BY 设计	唐雪莹
DRAWN BY 制图	伍志江
CHECKED BY 审核	刘承昕
APPROVED BY 批核	黄明强

DATE/日期
2020-11-25

DRAWING NO./图号
PK-05C

DESCRIPTION/页面描述
停车场电梯厅入口标识 C

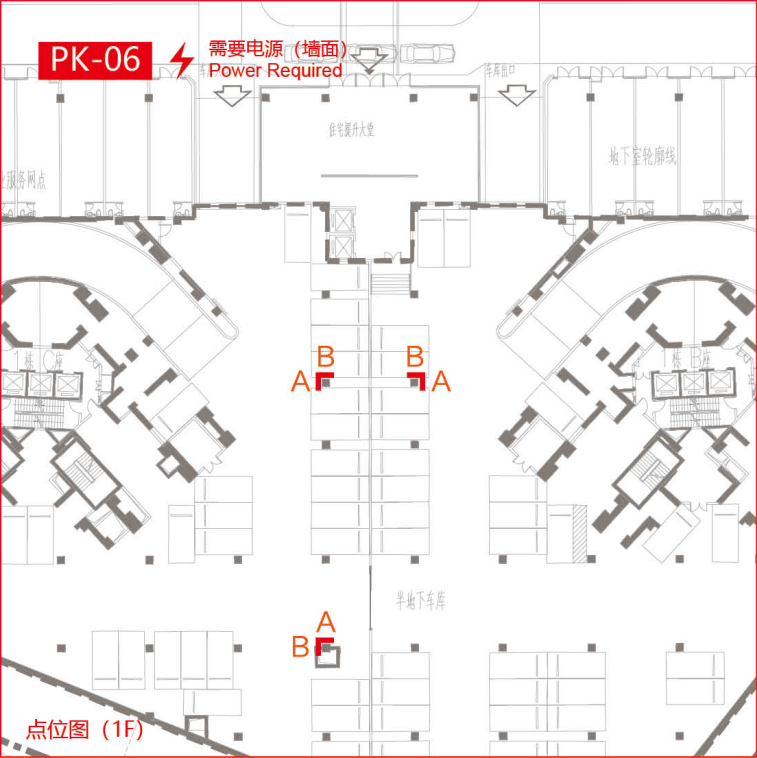


All sign content to be confirmed by the Client/ Designer. 所有标识内容需由业主/设计师确定。	Sign contractor is responsible to provide scale 1:1 paper/acrylic mock up and installed on site for inspection. 标识承建商须与提供比例为一比一的纸印/亚克力制模型。	Sign contractor is responsible to coordinate with architect, main contractor e.t.c. and other relevant units to make clear division of work and finish installation properly. 标识承建商须与建筑师，总承包商及其它相关单位协商及商讨有关安装，分工及施工的细节问题， 确保安装能顺利完成。	This is design intent drawing only. Sign contractor to provide shop drawing for approval. 本图纸只能作概念设计参考用。标识承建商必须提供施工图予发包方及设计师审批。
--	---	---	--

制作工艺： A – 1.2mm厚拉丝不锈钢电镀玫瑰金；
B – 5mm厚乳白亚克力内发光；
C – LED灯带。




顶面图 TOP VIEW
Scale 1:20

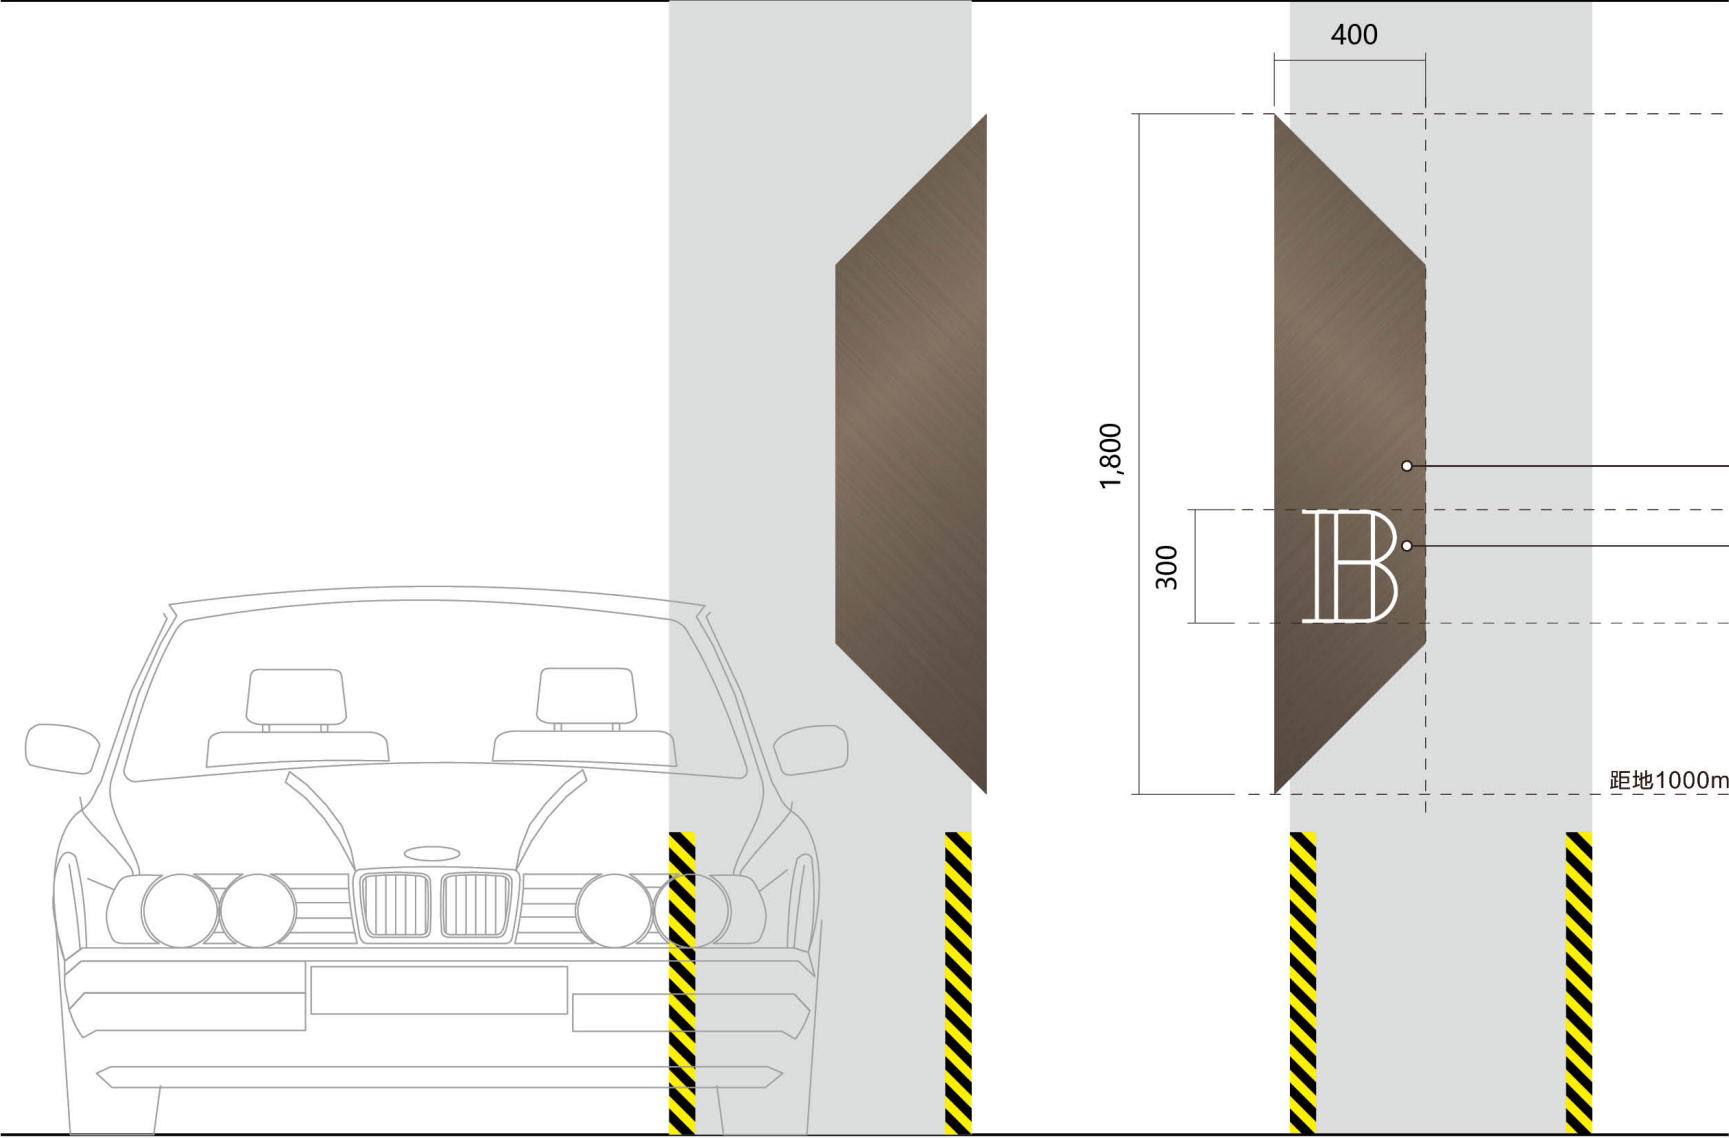

正面图A FRONT VIEW A
Scale 1:20

正面图B FRONT VIEW B
Scale 1:20

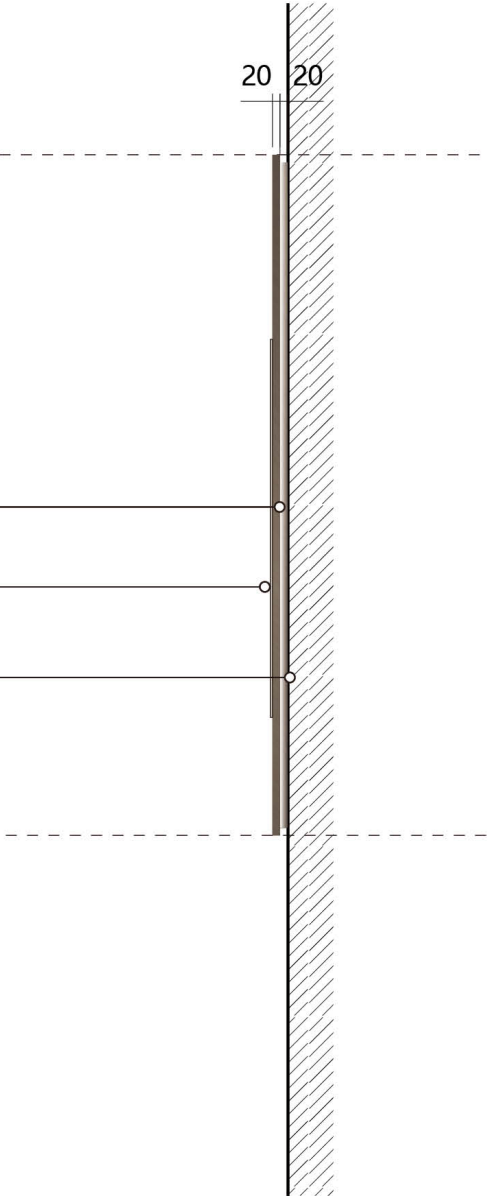

侧面图 SIDE VIEW
Scale 1:20



AMG SIGNS (GUANGZHOU) CO., LTD
Add:No.50 Zhongshanqi Road,Room 1101-1103

NOTES
All dimensions are in millimeter except otherwise noted.
All measurements should be verified on site.
For exact location to be confirmed later.
For exact Qty to be confirmed before fabrication.
The design has been produced by and is the sale & exclusive property of Albert AMG who reserve all rights of reproduction and construction in any form whatsoever and to whom this design must be returned forth with upon demand.The receipt by you of this design shall be evidence of your acceptance of these conditions.

注明
除特别注明外，图内尺寸均以毫米计算。
图内所示尺寸，必须在指定现场位置复核。
图内标识安装位置只供参考。
该设计图是由广州亚半高品牌管理有限公司设计制作。广州亚半高品牌管理有限公司拥有对该设计图的版权及在任何情况下回收该设计图的权利。接收该设计图将被视为已经接受同该设计图相关的条款声明。

REVISION/修改日程		
REV 目录	DESCRIPTION 修改内容	DATE 日期

CLIENT/客户
深圳地铁置业


PROJECT/项目
深铁·阅山境

DESIGNED BY 设计	唐雪莹
DRAWN BY 制图	伍志江
CHECKED BY 审核	刘承昕
APPROVED BY 批核	黄明强

DATE/日期
2020-11-25


DRAWING NO./图号
PK-06

DESCRIPTION/页面描述
柱位标识

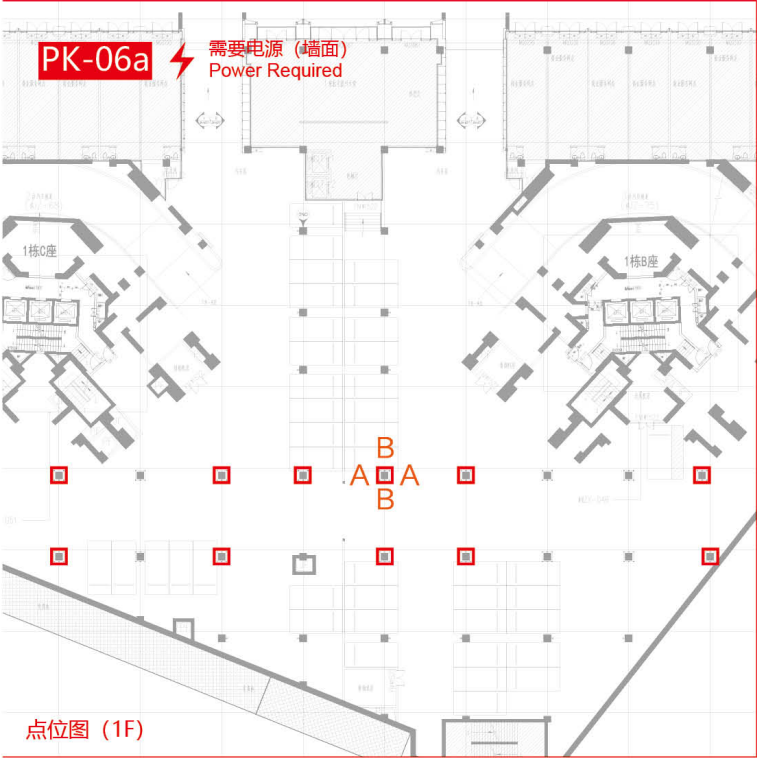


All sign content to be confirmed by the Client/ Designer. 所有标识内容需由业主/设计师确定。	Sign contractor is responsible to provide scale 1:1 paper/acrylic mock up and installed on site for inspection. 标识承建商须与提供比例为一比一的纸印/亚克力制模型。	Sign contractor is responsible to coordinate with architect, main contractor e.t.c. and other relevant units to make clear division of work and finish installation properly. 标识承建商须与建筑师, 总承包商及其它相关单位协商及商讨有关安装, 分工及施工的细节问题, 确保安装能顺利完成。	This is design intent drawing only. Sign contractor to provide shop drawing for approval. 本图纸只能作概念设计参考用。标识承建商必须提供施工图予发包方及设计师审批。
--	---	---	--

制作工艺: A – 1.2mm厚拉丝不锈钢折弯字形, 电镀玫瑰金;
 B – 5mm厚乳白亚克力, 内发光;

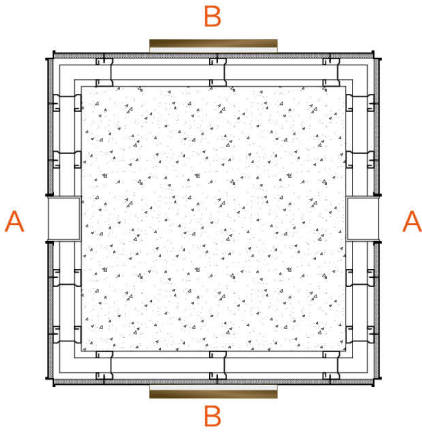

顶面图 TOP VIEW
Scale 1:20

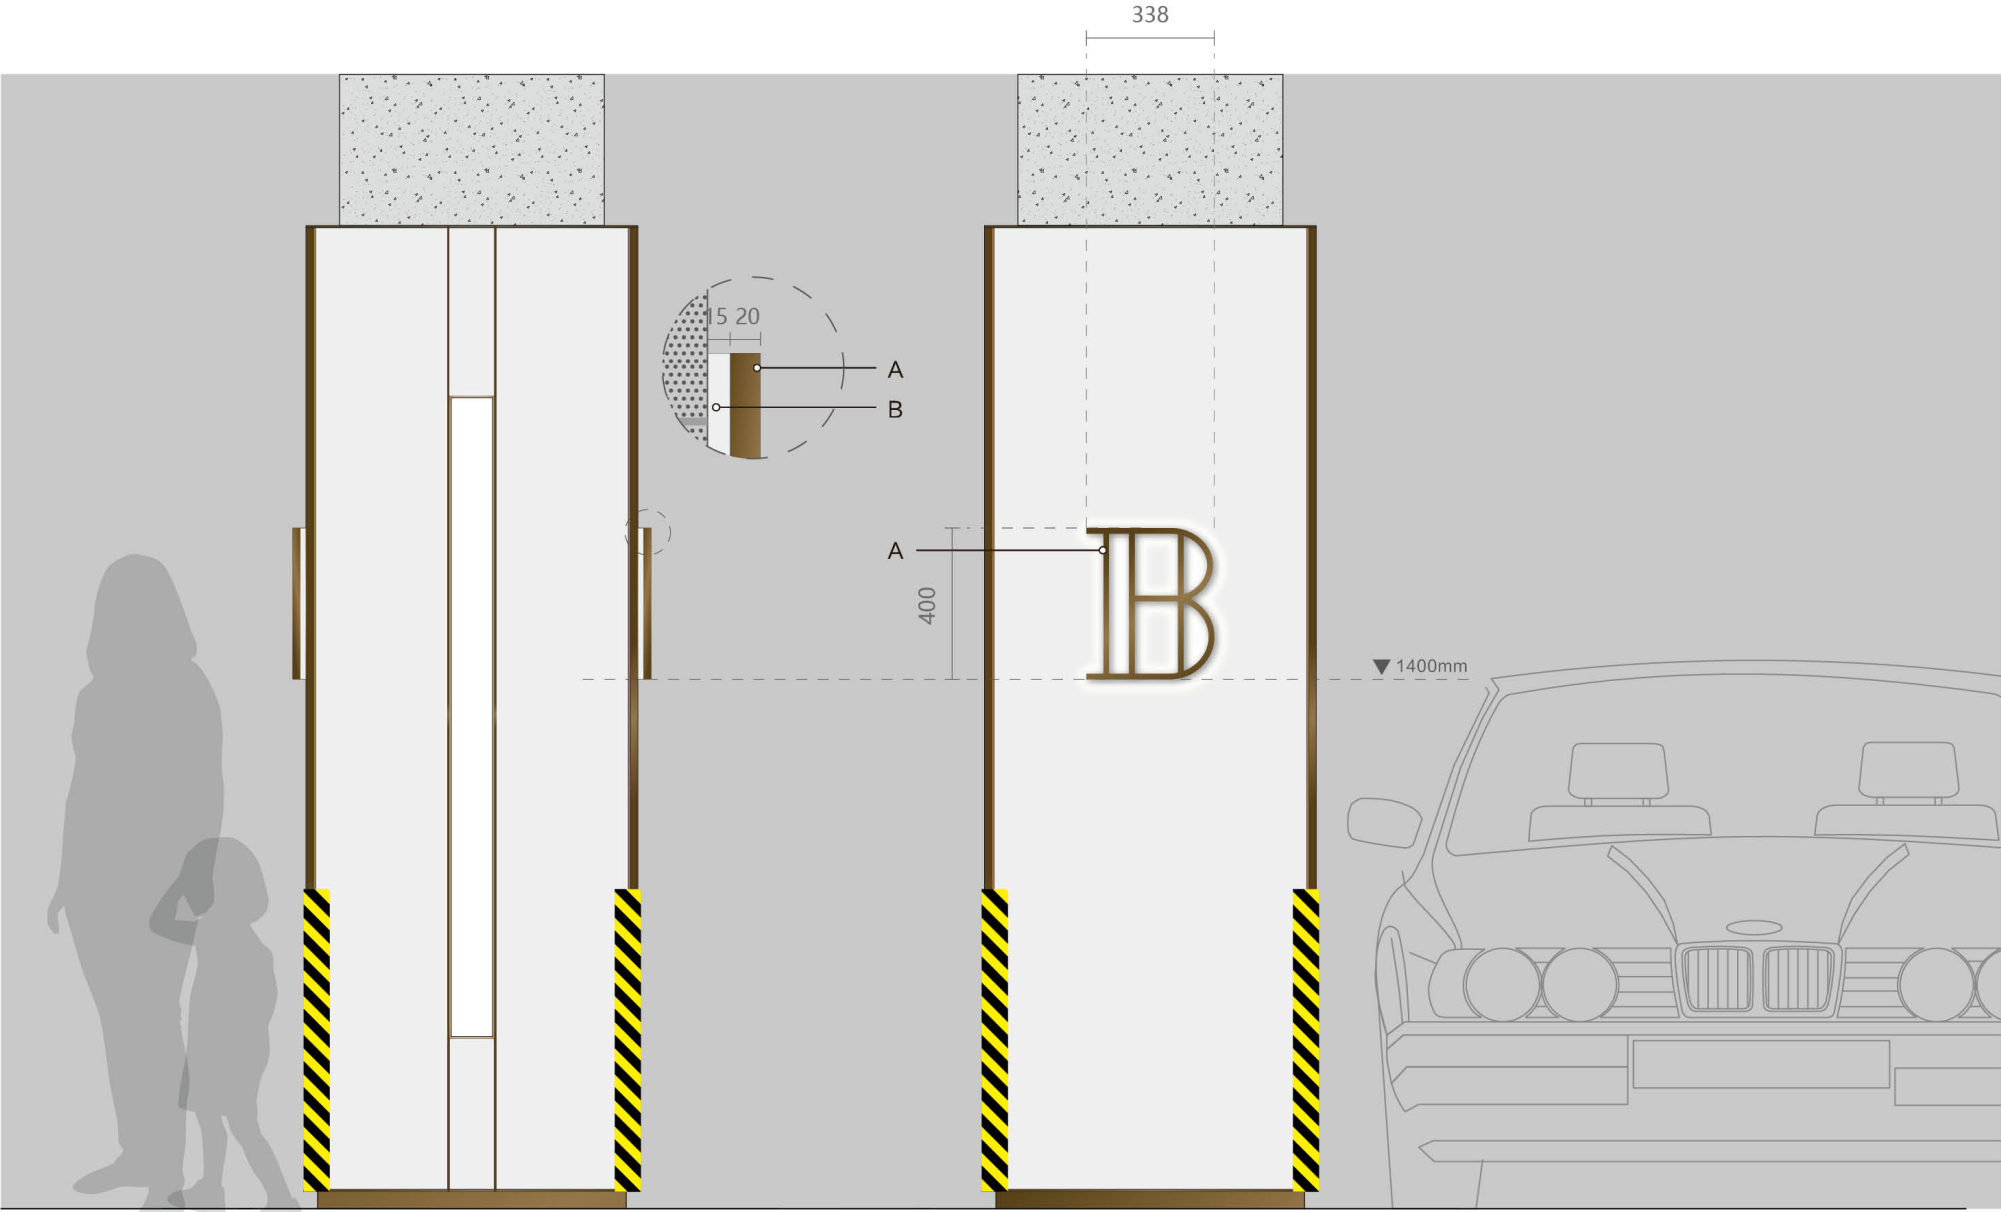

正面图A FRONT VIEW A
Scale 1:20

正面图B FRONT VIEW B
Scale 1:20

NOTES
All dimensions are in millimeter except otherwise noted.
All measurements should be verified on site.
For exact location to be confirmed later.
For exact Qty to be confirmed before fabrication.
The design has been produced by and is the sale & exclusive property of Albert AMG who reserve all rights of reproduction and construction in any form whatsoever and to whom this design must be returned forth with upon demand.The receipt by you of this design shall be evidence of your acceptance of these conditions.

注明
除特别注明外, 图内尺寸均以毫米计算。
图内所示尺寸, 必须在指定现场位置复核。
图内标识安装位置只供参考。
该设计图是由广州亚半高品牌管理有限公司设计制作。广州亚半高品牌管理有限公司拥有对该设计图的版权及在任何情况下回收该设计图的权利。接收该设计图将被视为已经接受同该设计图相关的条款声明。

REVISION/修改日程		
REV 目录	DESCRIPTION 修改内容	DATE 日期

CLIENT/客户
深圳地铁置业

PROJECT/项目
深铁·阅山境

DESIGNED BY 设计	唐雪莹
DRAWN BY 制图	伍志江
CHECKED BY 审核	刘承昕
APPROVED BY 批核	黄明强

DATE/日期
2020-11-25

DRAWING NO./图号
66

DESCRIPTION/页面描述
柱位标识 -a 方案

thanks !